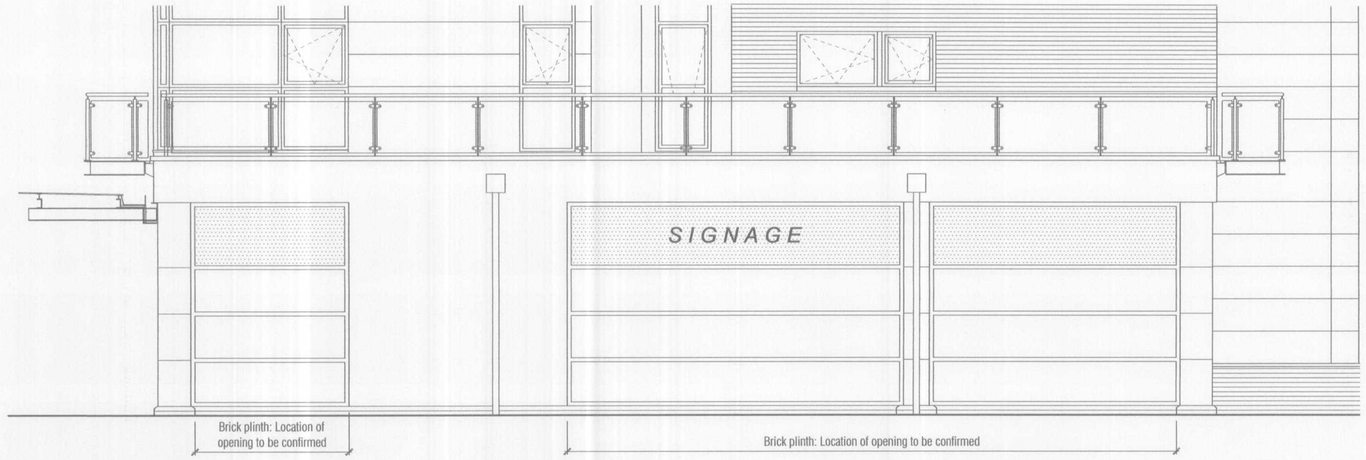

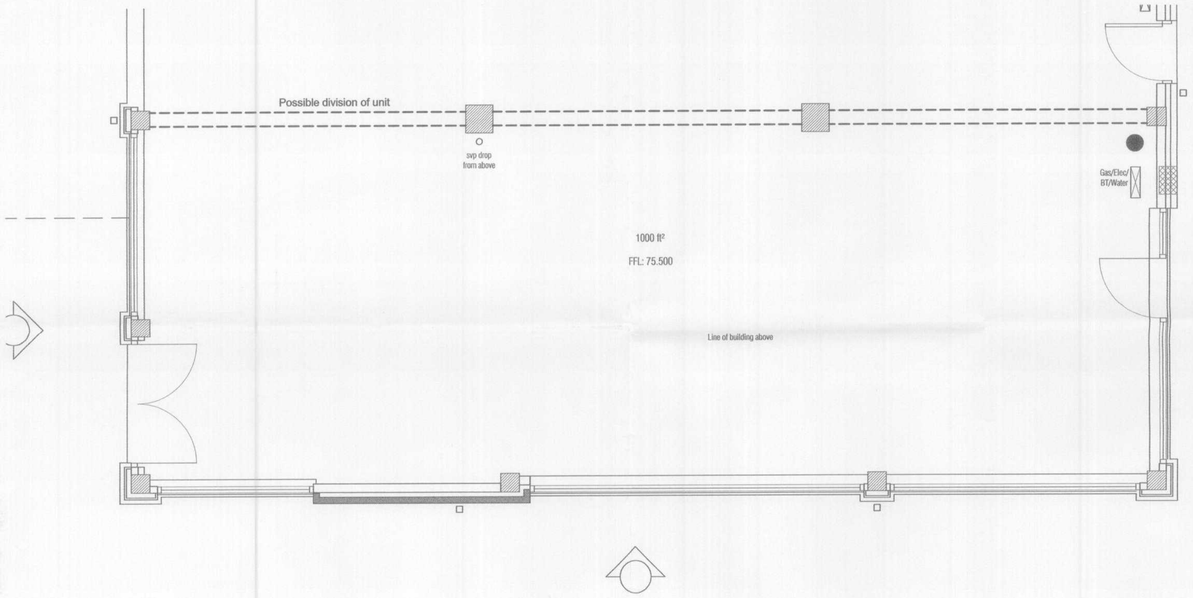

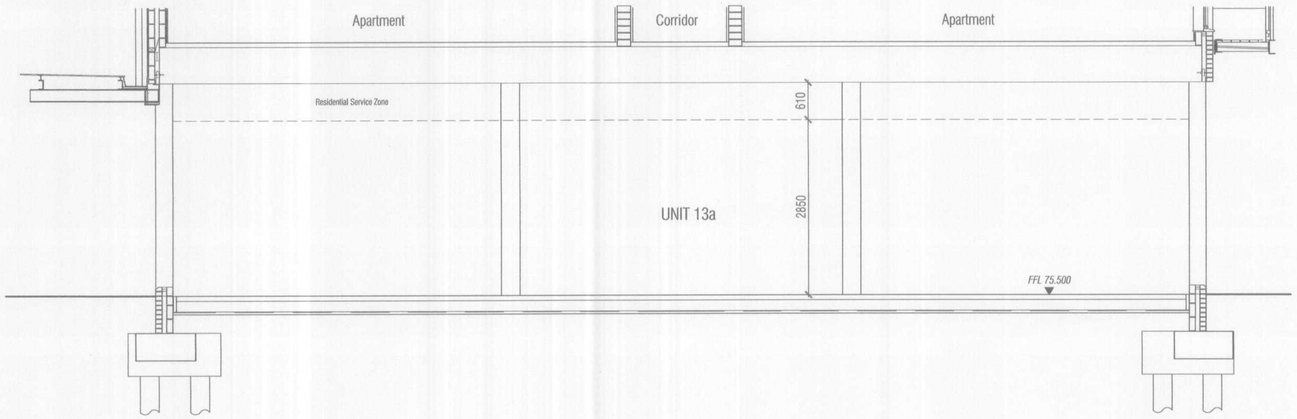

WELWYN HATFIELD
PLANNING
OFFICE COPY
13 AUG 2007
No: 2007/1221

SIGN-OFF TABLE	NAME	DATE
COMPUTERS		
FRANCHISEE		
OPERATIONS		
PROPERTY		
TRAINING		
DISTRIBUTION		

HATTRELL AND PARTNERS
CHARTERED ARCHITECTS

1 COPTHALL HOUSE STATION SQUARE COVENTRY CV1 2FQ
TELEPHONE 024 7622 6446 E-mail cov@hattrell.co.uk
FACSIMILE 024 7652 0460 Web www.hattrell.co.uk

ARTHUR HOUSE CHORLTON STREET MANCHESTER M1 3EJ
TELEPHONE 0161 236 3521 E-mail admin@manhattrell.co.uk
FACSIMILE 0161 228 7801 Web www.hattrell.co.uk

COVENTRY MANCHESTER FOUNDED 1894

4210-E01

DOMINO'S PIZZA GROUP LTD
Proposed Development (fit-out of Developer unit),
Unit 13A, Comet Square, Comet Way, Hatfield, Herts. AL10 0XY
PLAN & ELEVATIONS OF DEVELOPER UNIT.

SCALE 1:50 A1

DATE 18.8.06 DRAWN BY powell dobson

Contractor must verify all dimensions on the site before commencing any work or preparing manufacturers drawings

PLAN AND ELEVATIONS REPRODUCED FROM POWELL DOBSON'S DRAWING NOS. G2120RU(20)213a PROVIDED TO HATTRELL AND PARTNERS BY THE LANDLORD OR DEVELOPER, OR THEIR ARCHITECT, ON THE UNDERSTANDING THAT THEY ARE TO BE USED FOR THIS PURPOSE. HATTRELL AND PARTNERS ACCEPT NO RESPONSIBILITY FOR ANY ERRORS, INACCURACIES OR OMISSIONS IN THE INFORMATION SHOWN ON THE ORIGINAL DRAWINGS OR FOR ANY PROBLEMS THAT MAY ARISE FROM THE SUBSEQUENT USE OF SUCH INFORMATION. FUTURE REVISION OF THE LANDLORD'S OR DEVELOPER'S ARCHITECT'S DRAWINGS MAY AFFECT THE INFORMATION SHOWN ON THIS DRAWING - "AS-BUILT" UNIT MUST BE CHECKED AGAINST THE DRAWINGS PRIOR TO ORDERING MATERIALS, OR COMMENCING FABRICATION OR CONSTRUCTION.

REVISIONS