NOTES

1. All dimensions to be checked on site prior to commencement on site. Any discrepancies to be reported to McDonald's PM.

2 All existing signage to be removed and discarded as McDonald's PM instruction. Any fixing holes, electrical cable penetrations etc to be made good, flush with surrounding finishes.

3. All surfaces to be re-sprayed to be first treated with suitable primers as agreed with the McDonald's PM, prior to receiving new paint finish.

4. Material references
Shopfront paint Grey Ref : RAL 7022 Satin or Eggshell
McDonald's Text - White Acrylic
Golden arch - Fascia - Yellow Acrylic
Door frames PPC Ref : RAL 7022 Matt

5. All works to be undertaken within current Building Regulation ADoc's. British Standards and appropriate codes of practice.

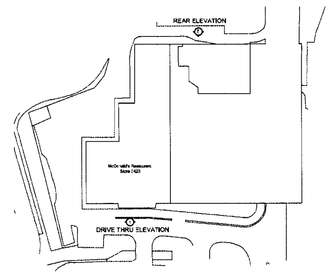

ELEVATION PLAN - NTS

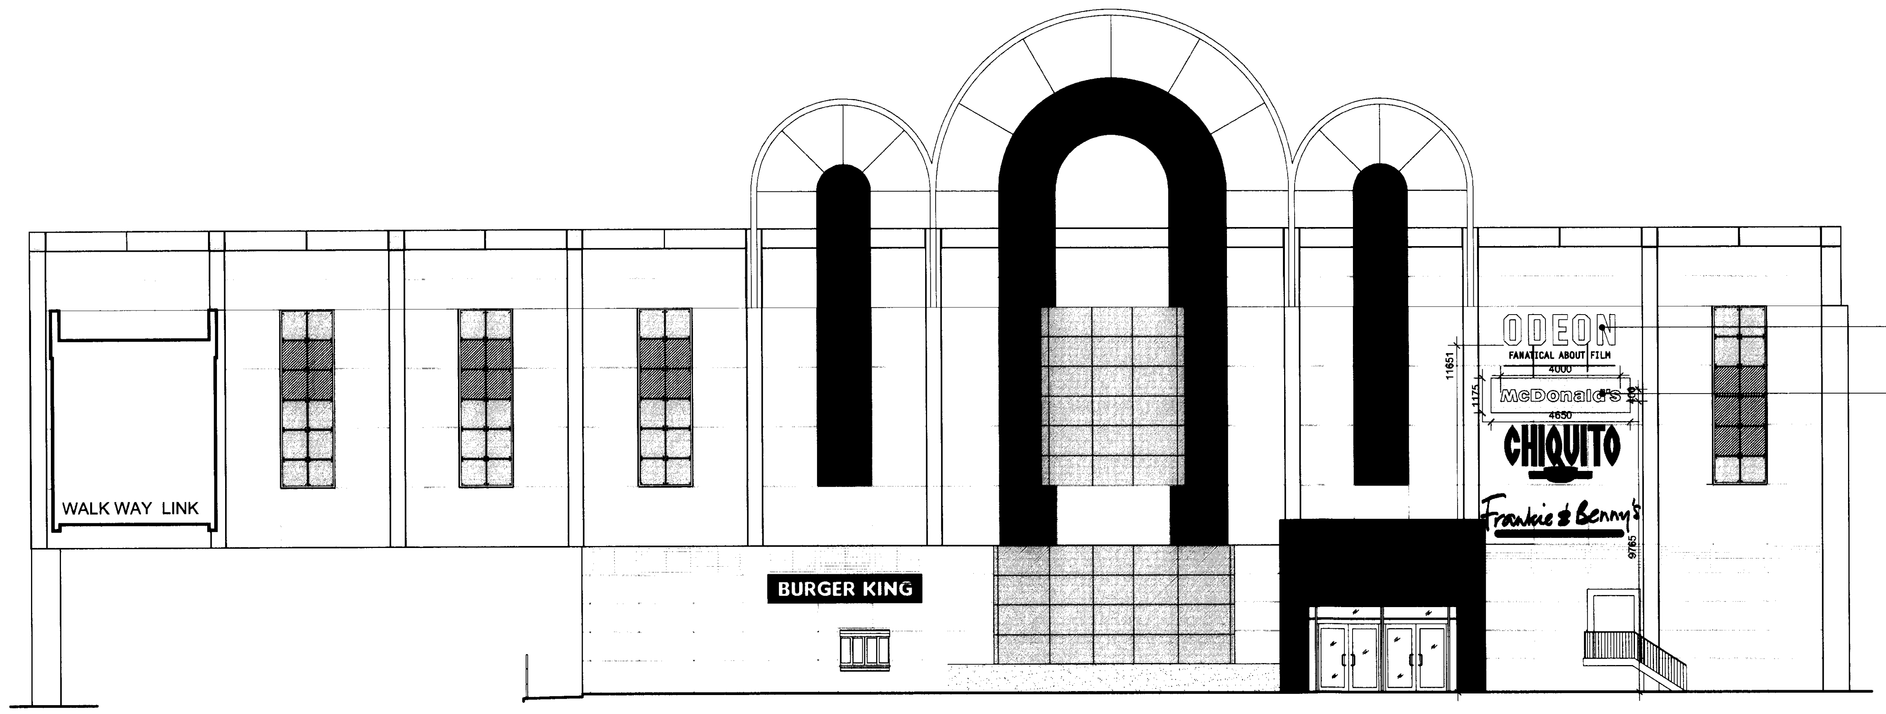

REAR ELEVATION (2)

EXISTING ODEON SIGN TO BE REPOSITIONED AS SHOWN

PROPOSED 100MM THICK INTERNALLY ILLUMINATED MCDONALDS LETTERS ON A NON-ILLUMINATED 20MM GREY ALU. BAKCING PANEL (RAL 7022)

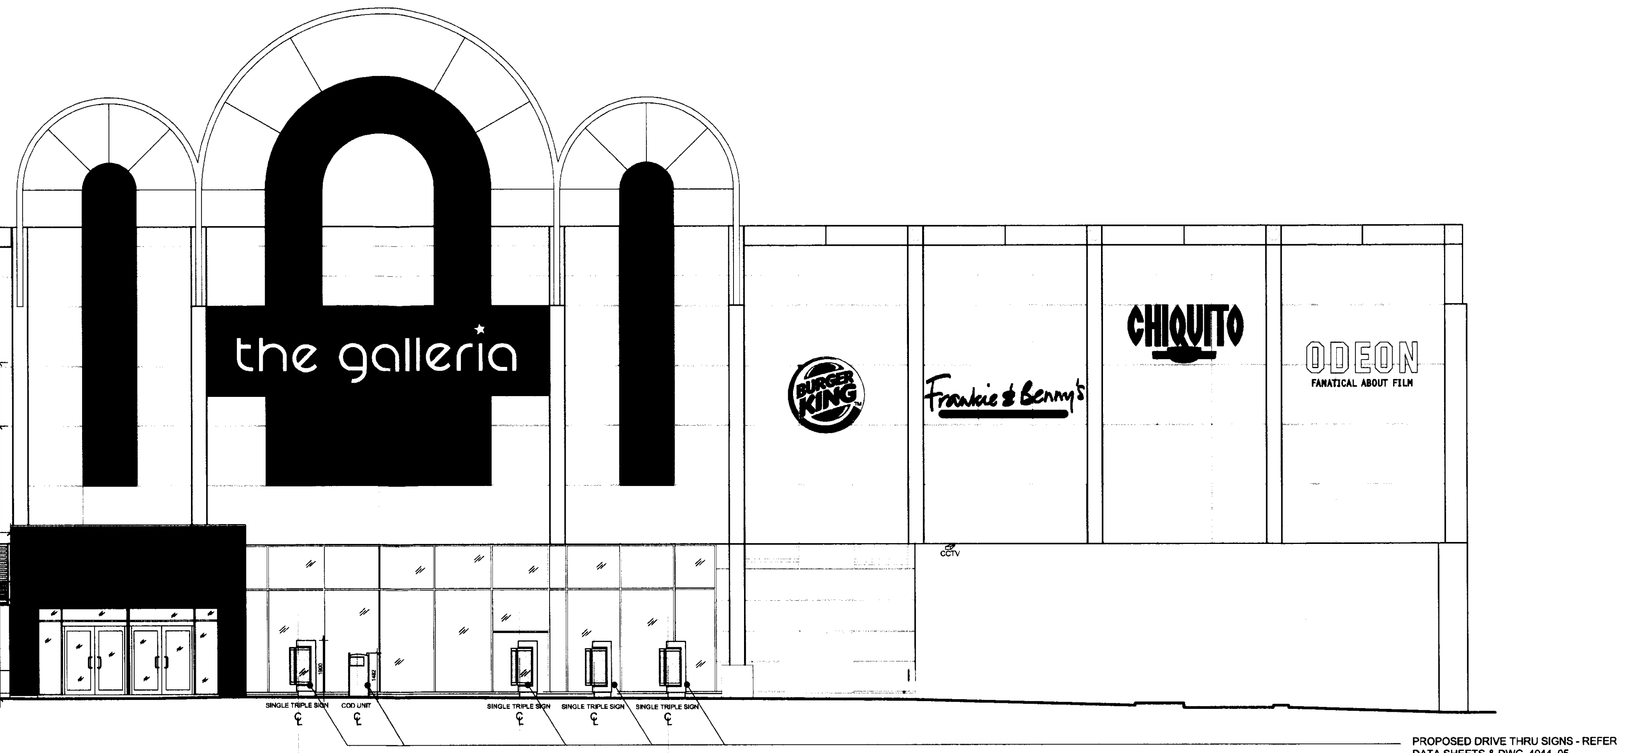

EXISTING INTERNALLY ILLUMINATED GOLDEN ARCH WITH NEW FLAT YELLOW ACRYLIC FACE ON NEW 20MM NON-ILLUMINATED GREY ALU. BACKGROUND (RAL 7022)

EXISTING EXTERIOR PANELLING AT FASCIA LEVEL TO BE PAINTED GREY (RAL 7022) - REFER TO SECTIONS DWG_1984_04 FOR FURTHER DETAILS

3 NO. PROPOSED 100MM THICK ACRYLIC INTERNALLY ILLUMINATED GOLDEN ARCH TEXT ON TIMBER EFFECT LOUVERED BACKGROUND - REFER TO SECTIONS DWG_1984_04 FOR FURTHER DETAILS

2 NO. PROPOSED 100MM THICK ACRYLIC INTERNALLY ILLUMINATED MCDONALDS TEXT & NON-ILLUMINATED GREY BACKGROUND (RAL 7022)

2 NO. BOOTHS (EXTERNAL ENVELOPE & WINDOW FRAMES) TO BE REDECORATED IN GREY PAINT (RAL 7002)

EXISTING METAL PROTECTIOE FENCE & BOLLARDS TO BE REDECORATED IN BLACK PAINT

ALL EXISTING WINDOW FRAMES TO BE REDECORATED IN GREY PAINT (RAL7022) & NEW OBSCURED DETAIL TO GLAZING

LOW SECTIONS OF TRAVERTINE TO BOOTHS TO BE REDECORATED IN GREY PAINT (RAL7022)

DRIVE THRU ELEVATION (1) & PART PLAN

PROPOSED DRIVE THRU SIGNS - REFER DATA SHEETS & DWG_4044_05

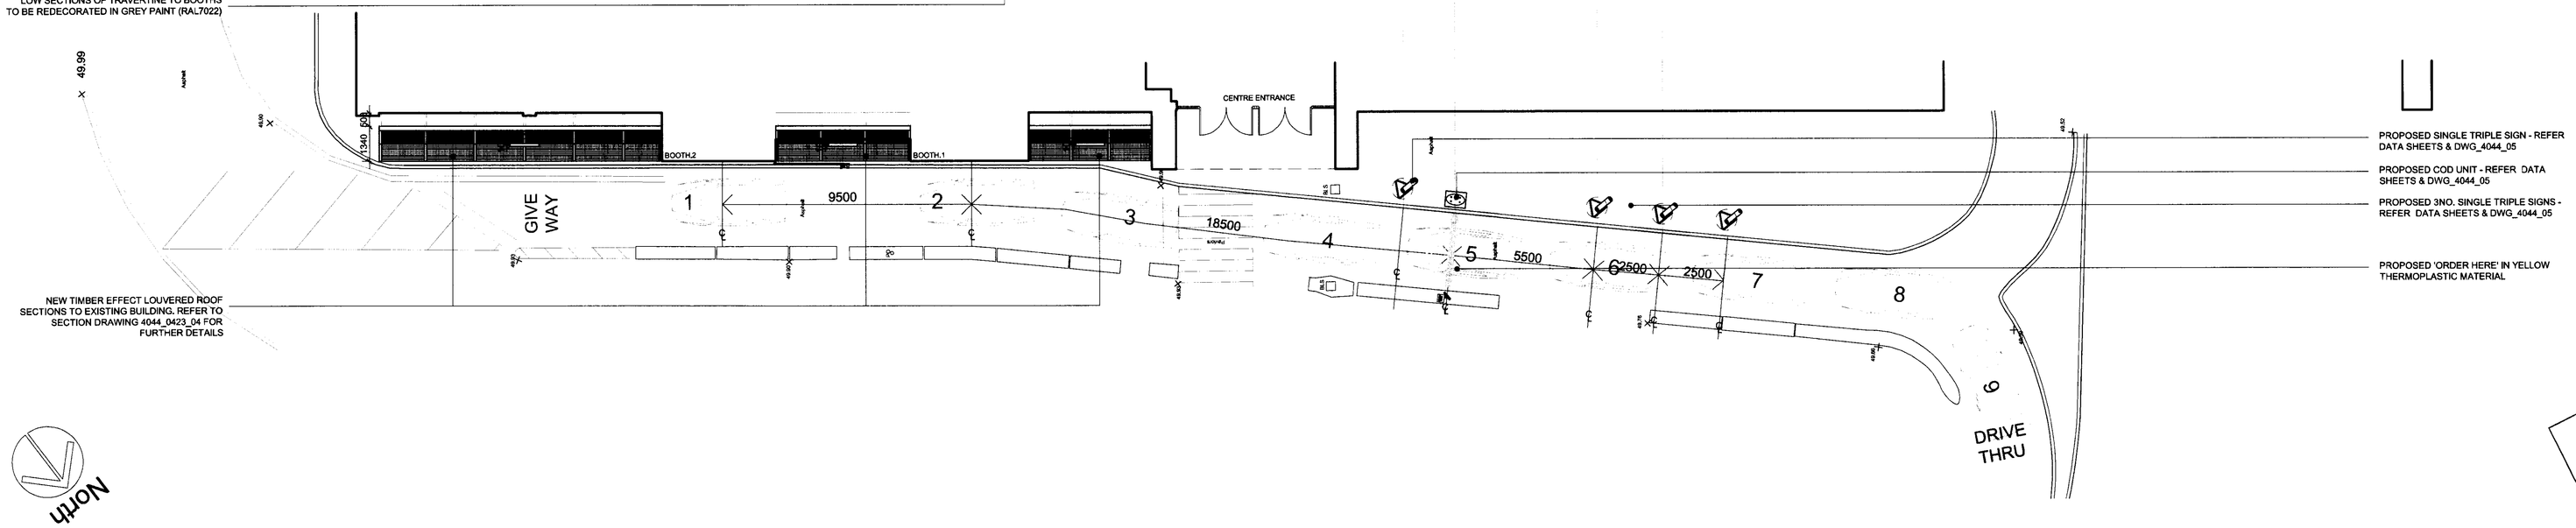

PROPOSED SINGLE TRIPLE SIGN - REFER DATA SHEETS & DWG_4044_05

PROPOSED COD UNIT - REFER DATA SHEETS & DWG_4044_05

PROPOSED 3NO. SINGLE TRIPLE SIGNS - REFER DATA SHEETS & DWG_4044_05

PROPOSED 'ORDER HERE' IN YELLOW THERMOPLASTIC MATERIAL

NEW TIMBER EFFECT LOUVERED ROOF SECTIONS TO EXISTING BUILDING. REFER TO SECTION DRAWING 4044_0423_04 FOR FURTHER DETAILS

North

SCALE BAR
0 5 10m

AMENDMENT
11 AUG 2009
NO.58/2009/0611/AD

PLANNING ISSUE

REV.	DATE	DRAWING REMARKS	BY	CHECKED
A	10.07.09	LPA REQUEST - LOUVERS TO LINE THRO WITH PANELING & DT METAL SIGNAGE REDUCED.	JLS	DP

GENERAL NOTES:
All works are to be undertaken in accordance with the D.Bldg Regulations and the latest British Standards.
All proprietary materials and products are to be used strictly in accordance with the manufacturer's recommendations.
All dimensions to be checked on site prior to construction.

PROPOSED DEVELOPMENT AT: 68 The Galleria, Hatfield — STORE No.: 1246

ON BEHALF OF: McDonald's Restaurants Ltd

DRAWING TITLE: Proposed Exterior Shopfront Elevation & Part Plan

DRAWN BY	CHECKED BY	DRAWING No.	REV. No.
JLS	AC	4044-03	A

SCALE & SIZE	DATE	CAD Number
1:100@A3	12.06.09	