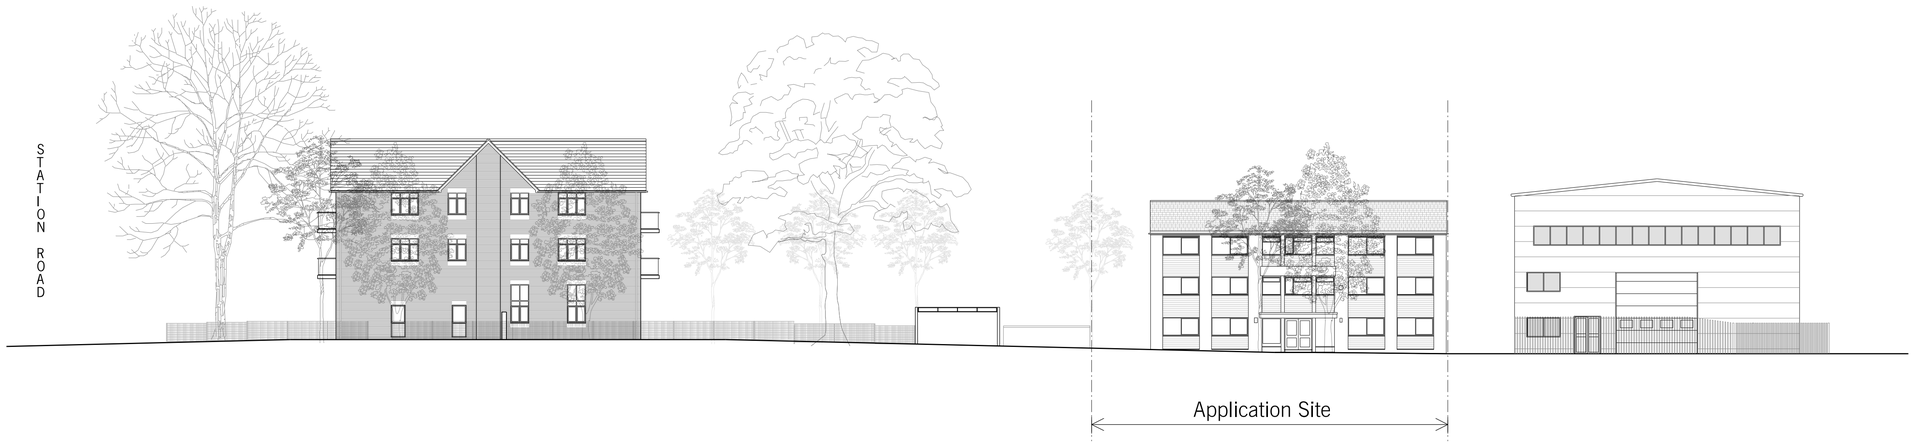

01 Existing Street Scene - Sopers Road
1:200@A1

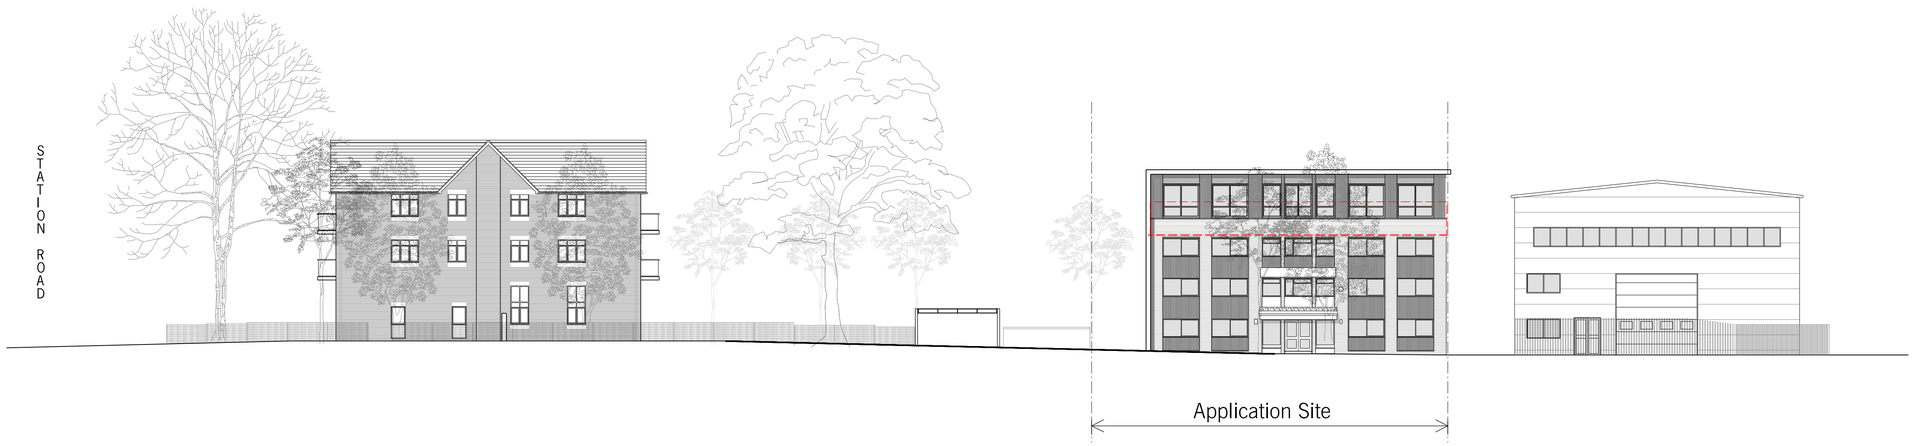

02 Proposed Street Scene - Sopers Road
1:200@A1

All dimensions must be checked and PAPA Architects Ltd are to be informed of any discrepencies prior to construction. Any DWGs issued by PAPA Architects Ltd are to be used for construction purposes only. Copyright in all drawing and any of the details thereon remain the copyright of PAPA Architects Ltd. All drawings prepared by PAPA Architects are to be used only for the purpose of this particular project and not used or used by any other persons or companies other than PAPA Architects Ltd unless written consent has been given by PAPA Architects Ltd.

0 2 4 6 8 10m

Rev	Date	Description	CHK
P01	03.11.23	Planning Submission	DY

PAPA ARCHITECTS
222 Archway Road, Highgate, London N6 5AA
w: papaarchitects.co.uk t: +44 20 8348 8411

Drawing Title: **Proposed & Existing Street Scene**
Project Name: **Cuffley Place, EN6 4GG**
Client:

Project No:	Drawing No:	Rev:	Scale:	Status:	Date:	Drawn:
2304	00-212	P01	1:200@A1	PLANNING	03.11.23	DY