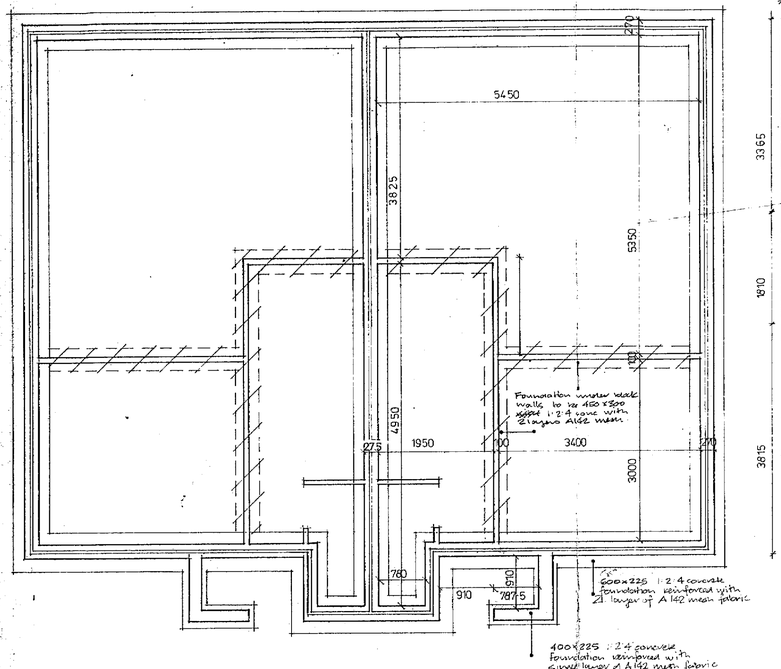

FOUNDATION PLAN

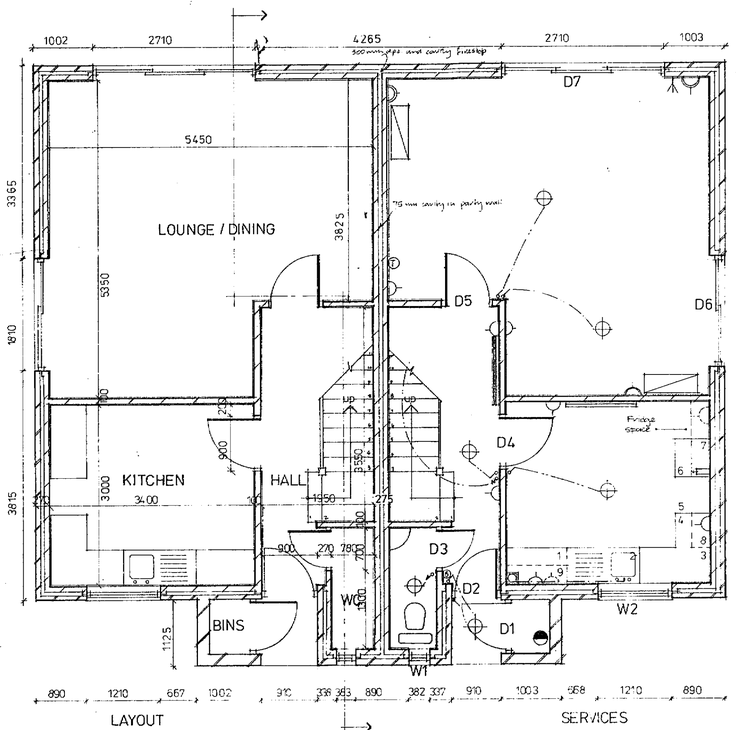

GROUND FLOOR PLAN

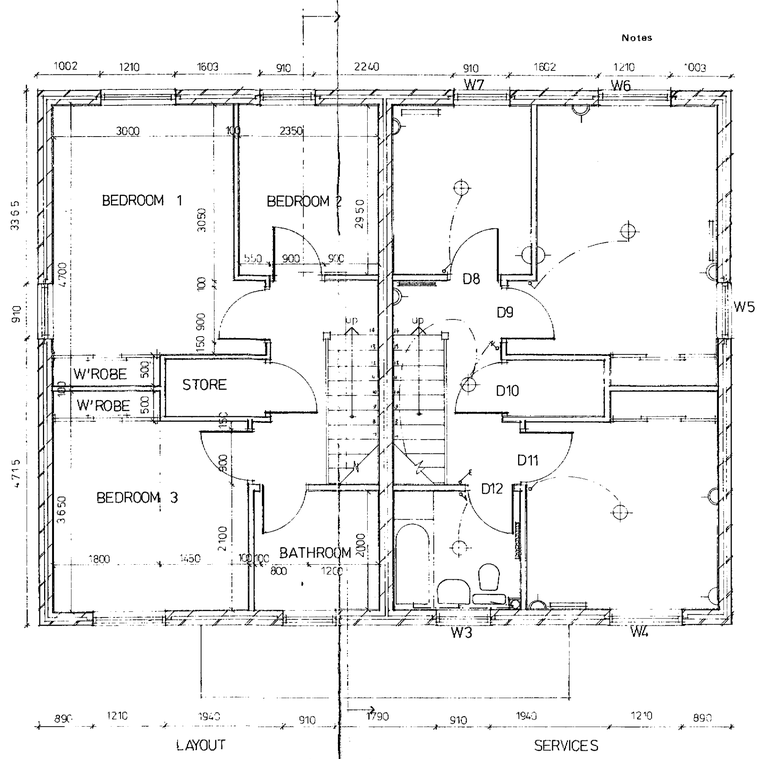

FIRST FLOOR PLAN

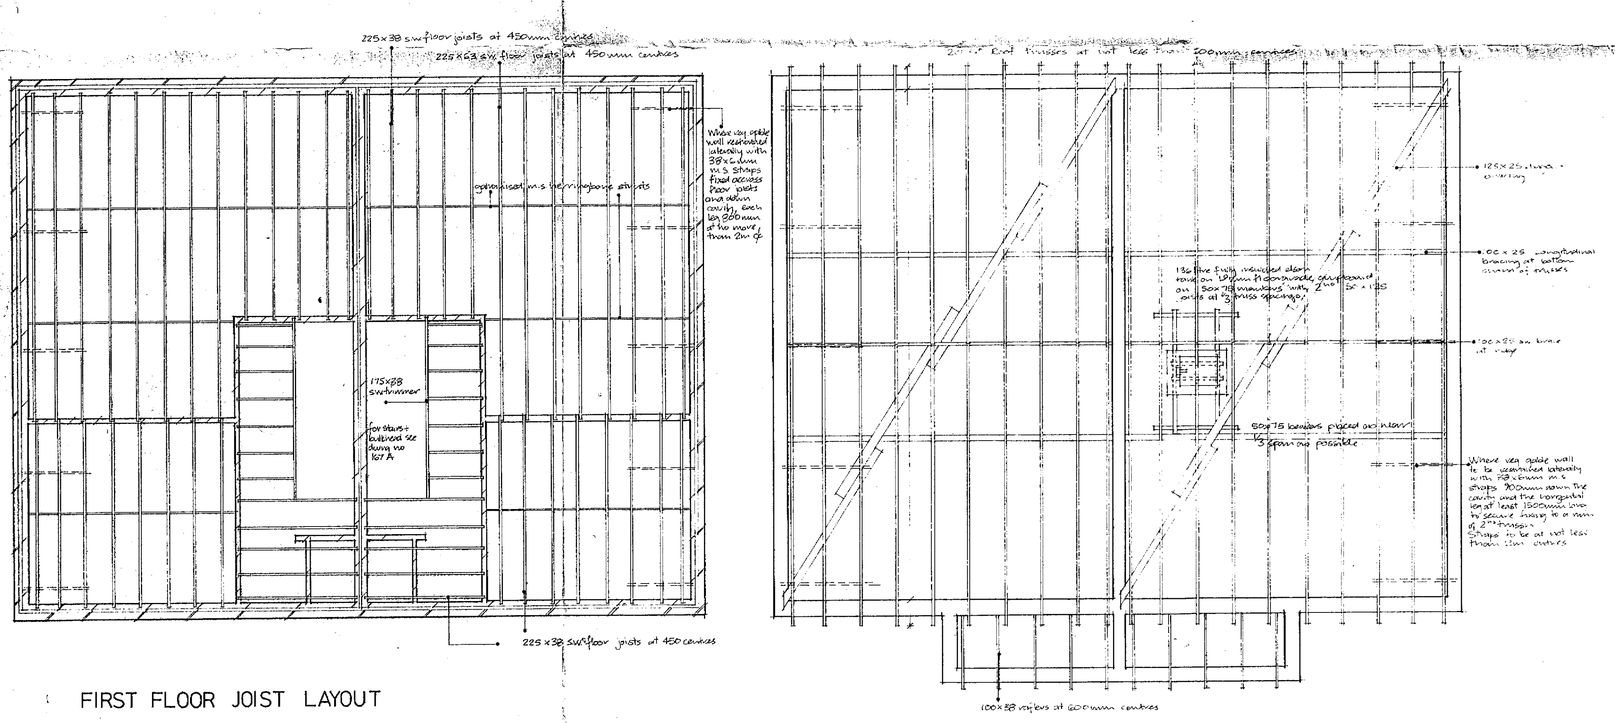

FIRST FLOOR JOIST LAYOUT

ROOF PLAN

KITCHEN FITTINGS SCHEDULE

1	1000 x 600 worktop (washer space under)
2	1200 x 600 base unit with [illegible] worktop
3	1200 x 600 corner base unit with [illegible] worktop
4	600 x 600 base unit with worktop
5	600 x 600 corner space
6	600 x 600 base unit with worktop (7) 1200 x 600 [illegible] unit
8	600 x 300 wall unit (9) 600 x 300 wall unit

BATHROOM FITTINGS SCHEDULE

1	Low level w.c. with 100mm p.v.c. waste
2	Bath connected to 100mm s.v.p. with 38 mm p.v.c. pipe with 75 mm d.p.t.
3	pedestal basin connected to 100mm s.v.p. with 38 mm p.v.c. pipe with 75mm d.p.t.

G.F. W.C. FITTINGS SCHEDULE

1	Low level w.c. with 100mm p.v.c. waste
2	455 x 405 corner washbasin with 32 mm p.v.c. waste

SERVICES KEY

- Batten lamp holder
- Strip light 2 lamp, 2 amp, pull cord at 1800mm
- Single 13 amp socket outlet @ 400mm above w/tops
- Double
- Immersion heater switch
- Cooker control point
- Consumer control unit fuseways
- Electricity meter
- Gas meter
- TV aerial point
- Telephone point
- Immersion heater
- Bell push
- Bell
- Storage Fan Heater
- Storage heater
- Panel convector
- Infra red heater
- Thermostat

Revisions

Client
GUIDEPOSTS HOUSING ASSOCIATION LTD.

Project
ABBOTS WOOD HOUSING DEVELOPMENT FOR THE MENTALLY HANDICAPPED

WARDENS ACC. PLANS

DENT & PARTNERS **ARCHITECTS & SURVEYORS**
Usworth Rectory, Well Bank Road, Donwell, District 2, Washington, Tyne & Wear.
Telephone WASHINGTON (0632) 468001 (4lines)

Finkle Street Chambers, Richmond, Yorkshire
Telephone RICHMOND 3179

Church Institute 5 Albion Place, Leeds 1 Telephone 0532 468770

Scale 1:50

Date DEC 1981

Drawing No.
167 A 30 A