SITE SECTION / ELEVATION AT A - A

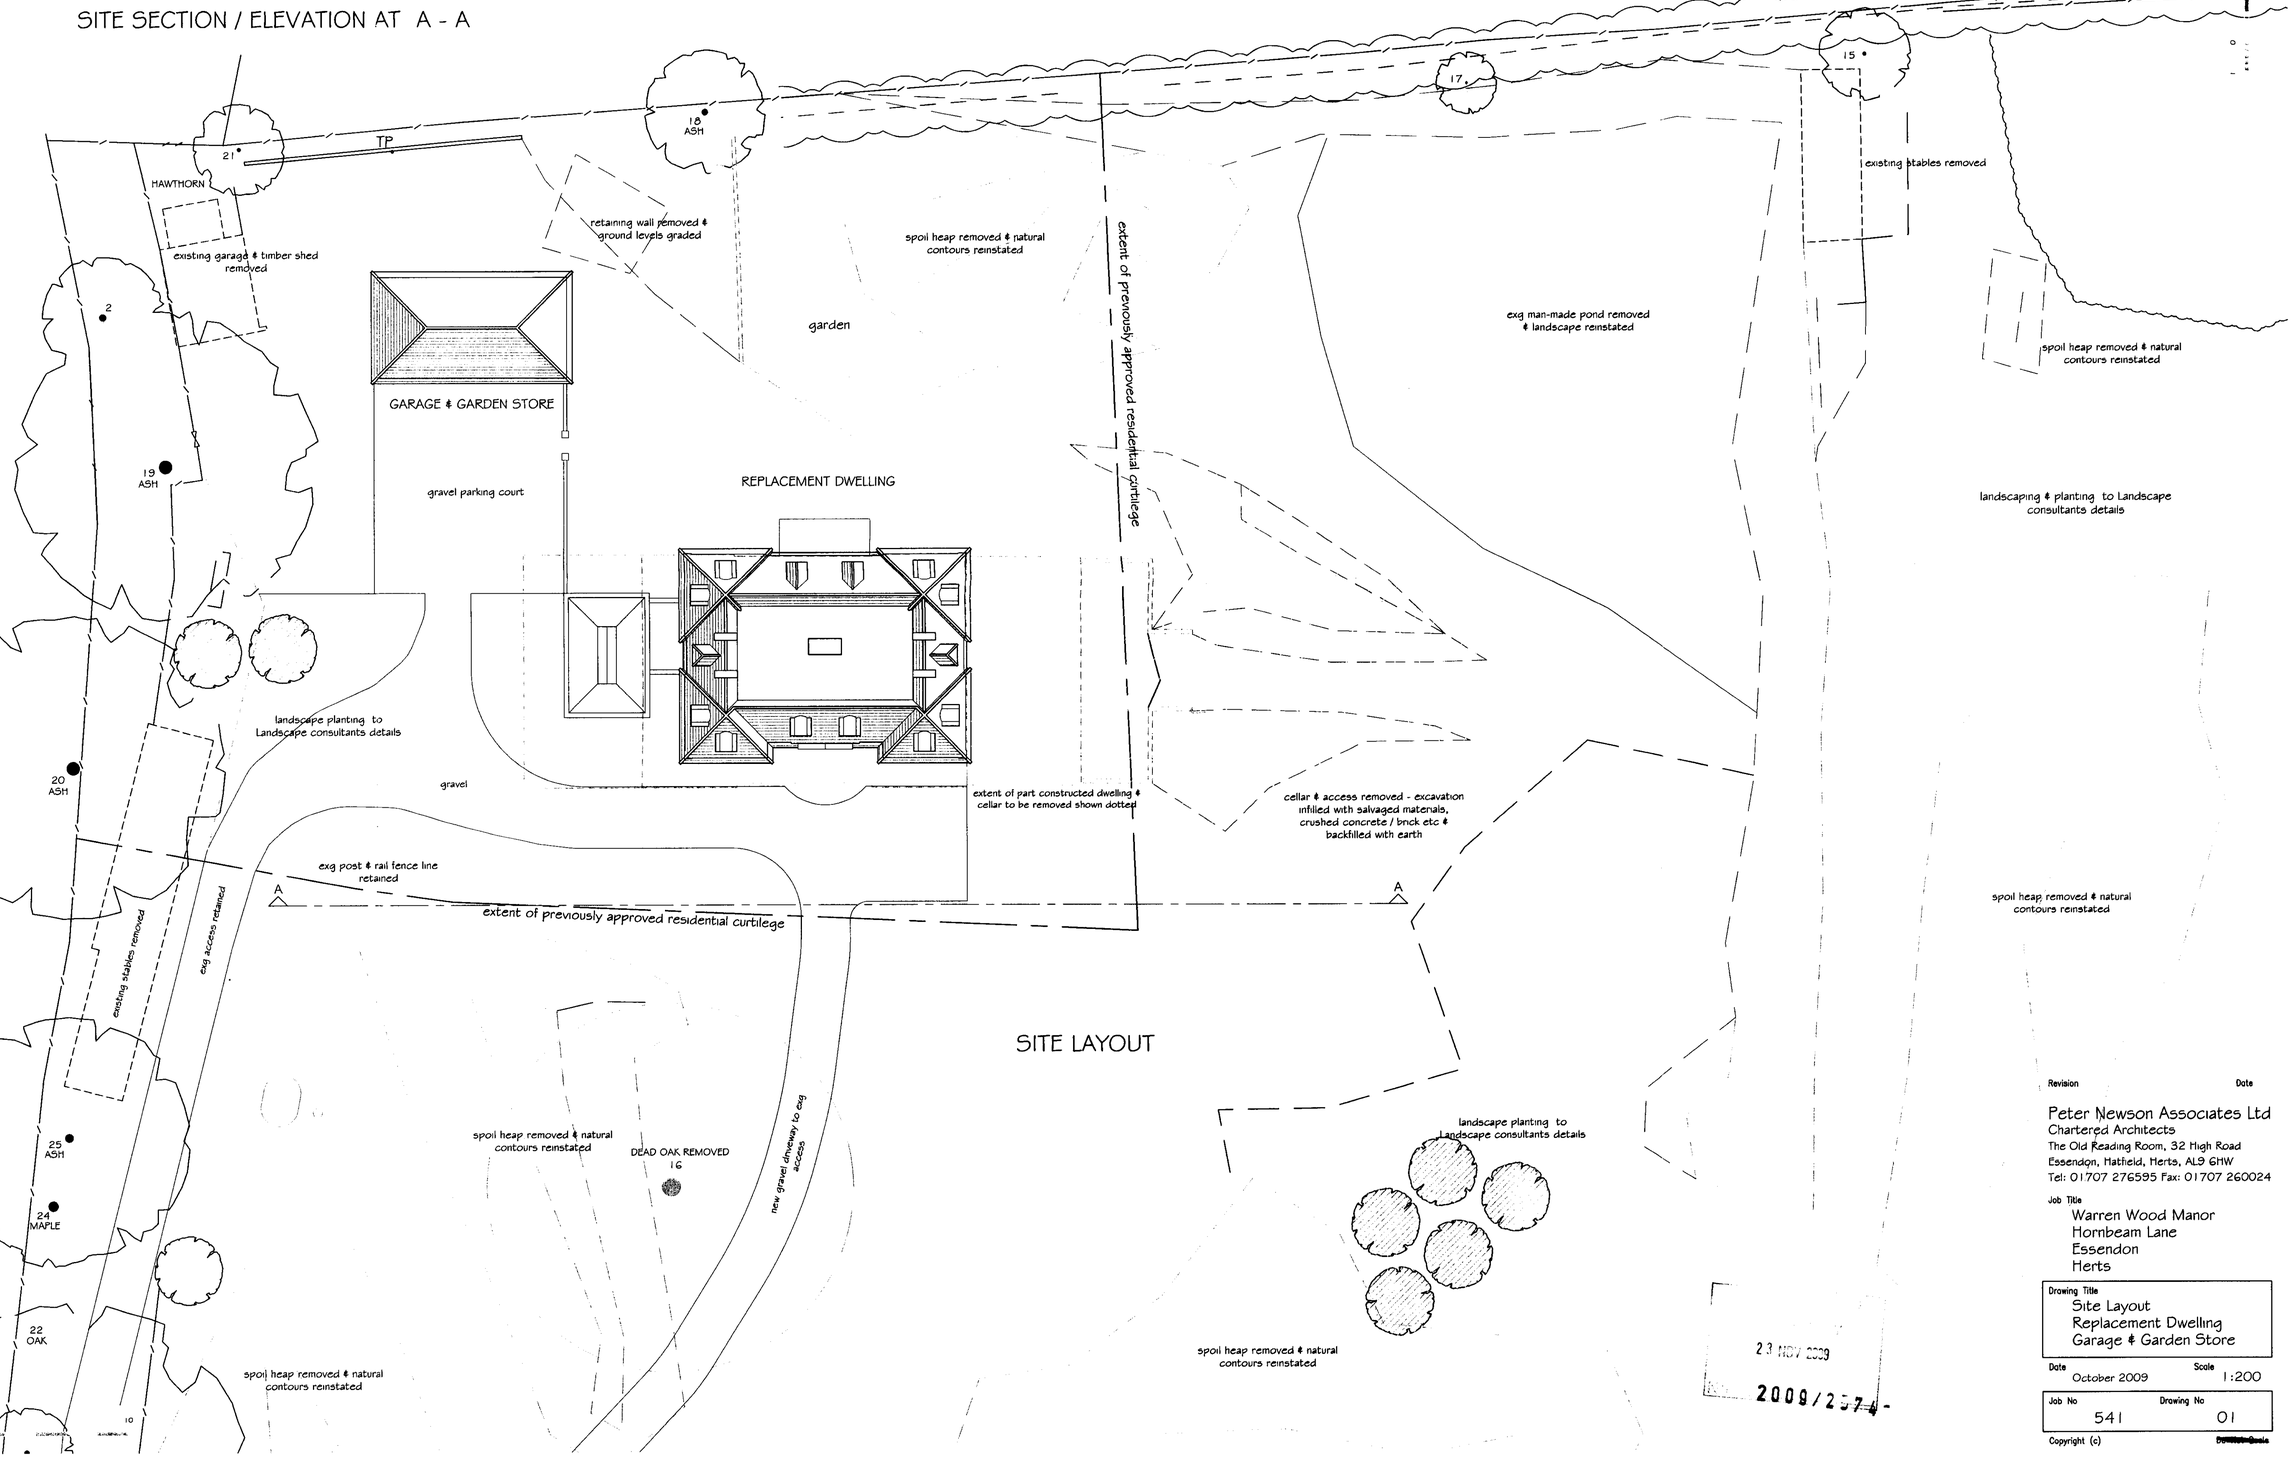

SITE LAYOUT

23 NOV 2009

2009/2574

Revision	Date

Peter Newson Associates Ltd
Chartered Architects
The Old Reading Room, 32 High Road
Essendon, Hatfield, Herts, AL9 6HW
Tel: 01707 276595 Fax: 01707 260024

Job Title
Warren Wood Manor
Hornbeam Lane
Essendon
Herts

Drawing Title
Site Layout
Replacement Dwelling
Garage & Garden Store

Date: October 2009
Scale: 1:200

Job No: 541
Drawing No: 01

Copyright (c)