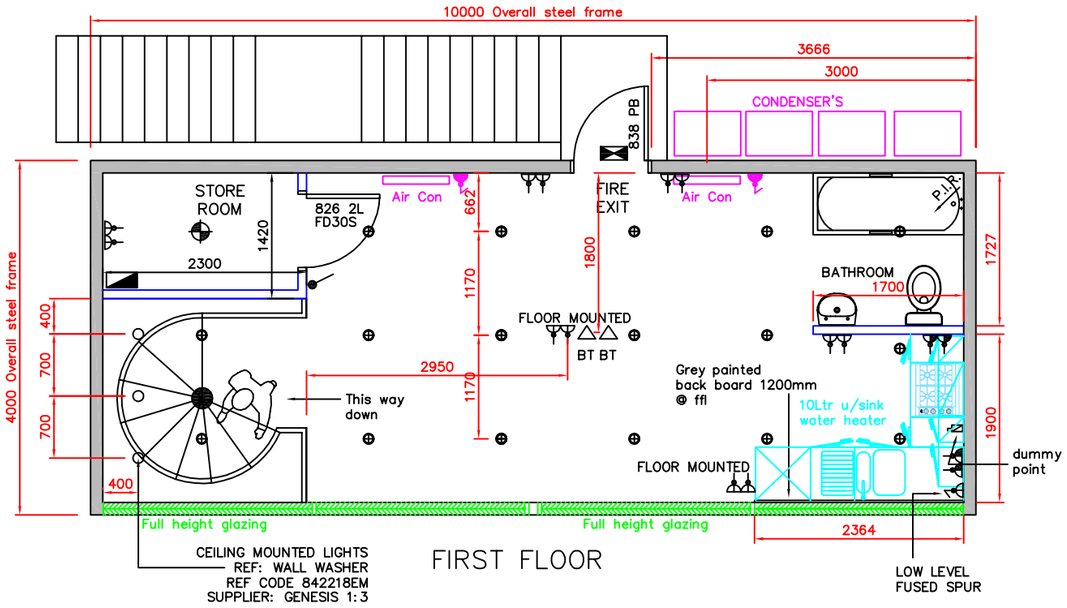

FIRST FLOOR

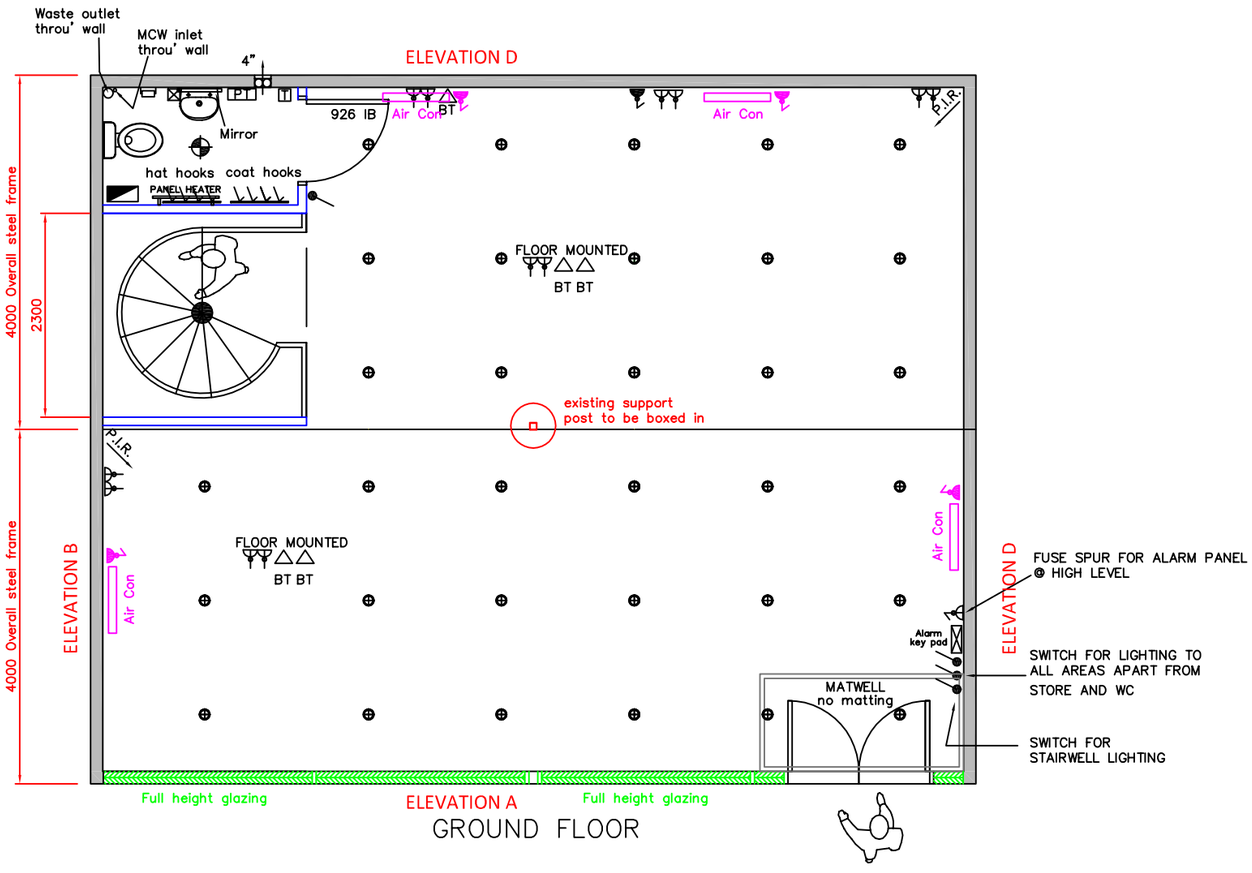

GROUND FLOOR

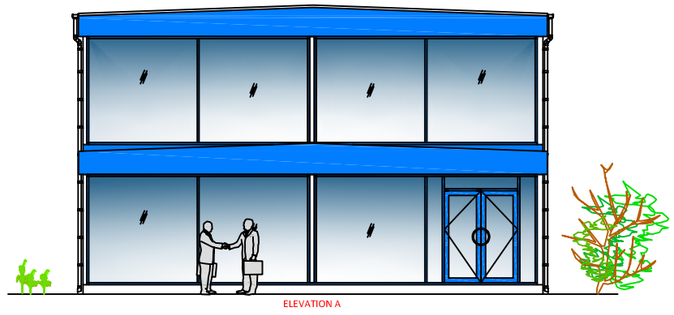
ELEVATION A

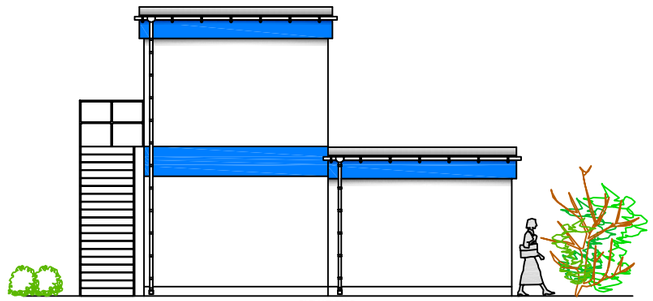
ELEVATION B

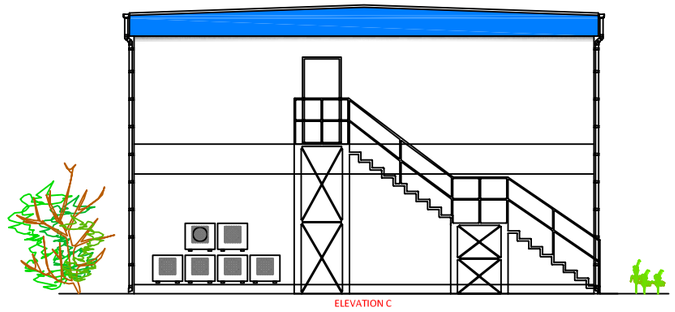
ELEVATION C

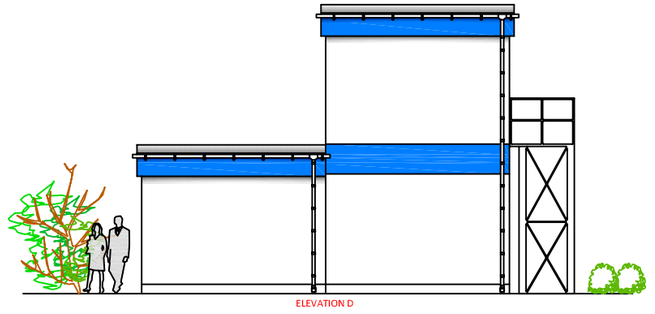
ELEVATION D

THIS IS A TRUE COPY OF THE PLAN FOR CLIENT APPROVAL:

SIGNED: _____

DATED: _____

KEY

- switched fused spur
- white down lighter
- double socket outlet
- double socket outlet
- Internal bulkhead light fitting
- Mains board (power in)
- P.I.R. movement detector
- thermostat for towel rail
- One way single gang light switch
- Cooker point

rev.	date.	description.	by.
A	13/07/09	BAY ADDED	CKH

extraspace

Extraspace Industries Ltd.
Sutton Business Centre,
Restmor Way,
Hackbridge, Surrey
SM6 7AH

TEL: (0208) 7159757
FAX: (0208) 7159767
Email: enquiries@extraspace.co.uk

CLIENT:

PROJECT:
1NO 10m x 8m SUPERSPAN MODULAR BAY TWO STOREY

TITLE:
PROPOSED PLAN LAYOUT
–BUNTINGFORD–

SCALE: 1:100 @A3

DO NOT SCALE IF IN DOUBT ASK

DRAWN BY: M.A.T.

CHECKED BY:

DATE: 23/04/09

SALES DRAWING No:

REV:

FACTORY DRAWING No: 09–19748–01

REV: A

THIS DRAWING AND DESIGN IS THE SOLE PROPERTY OF EXTRASPACE INDUSTRIES LTD & MUST NOT BE COPIED, LOANED OR COMMUNICATED, IN WHOLE OR PART TO ANY THIRD PARTY WITHOUT CONSENT FROM THE COMPANY.