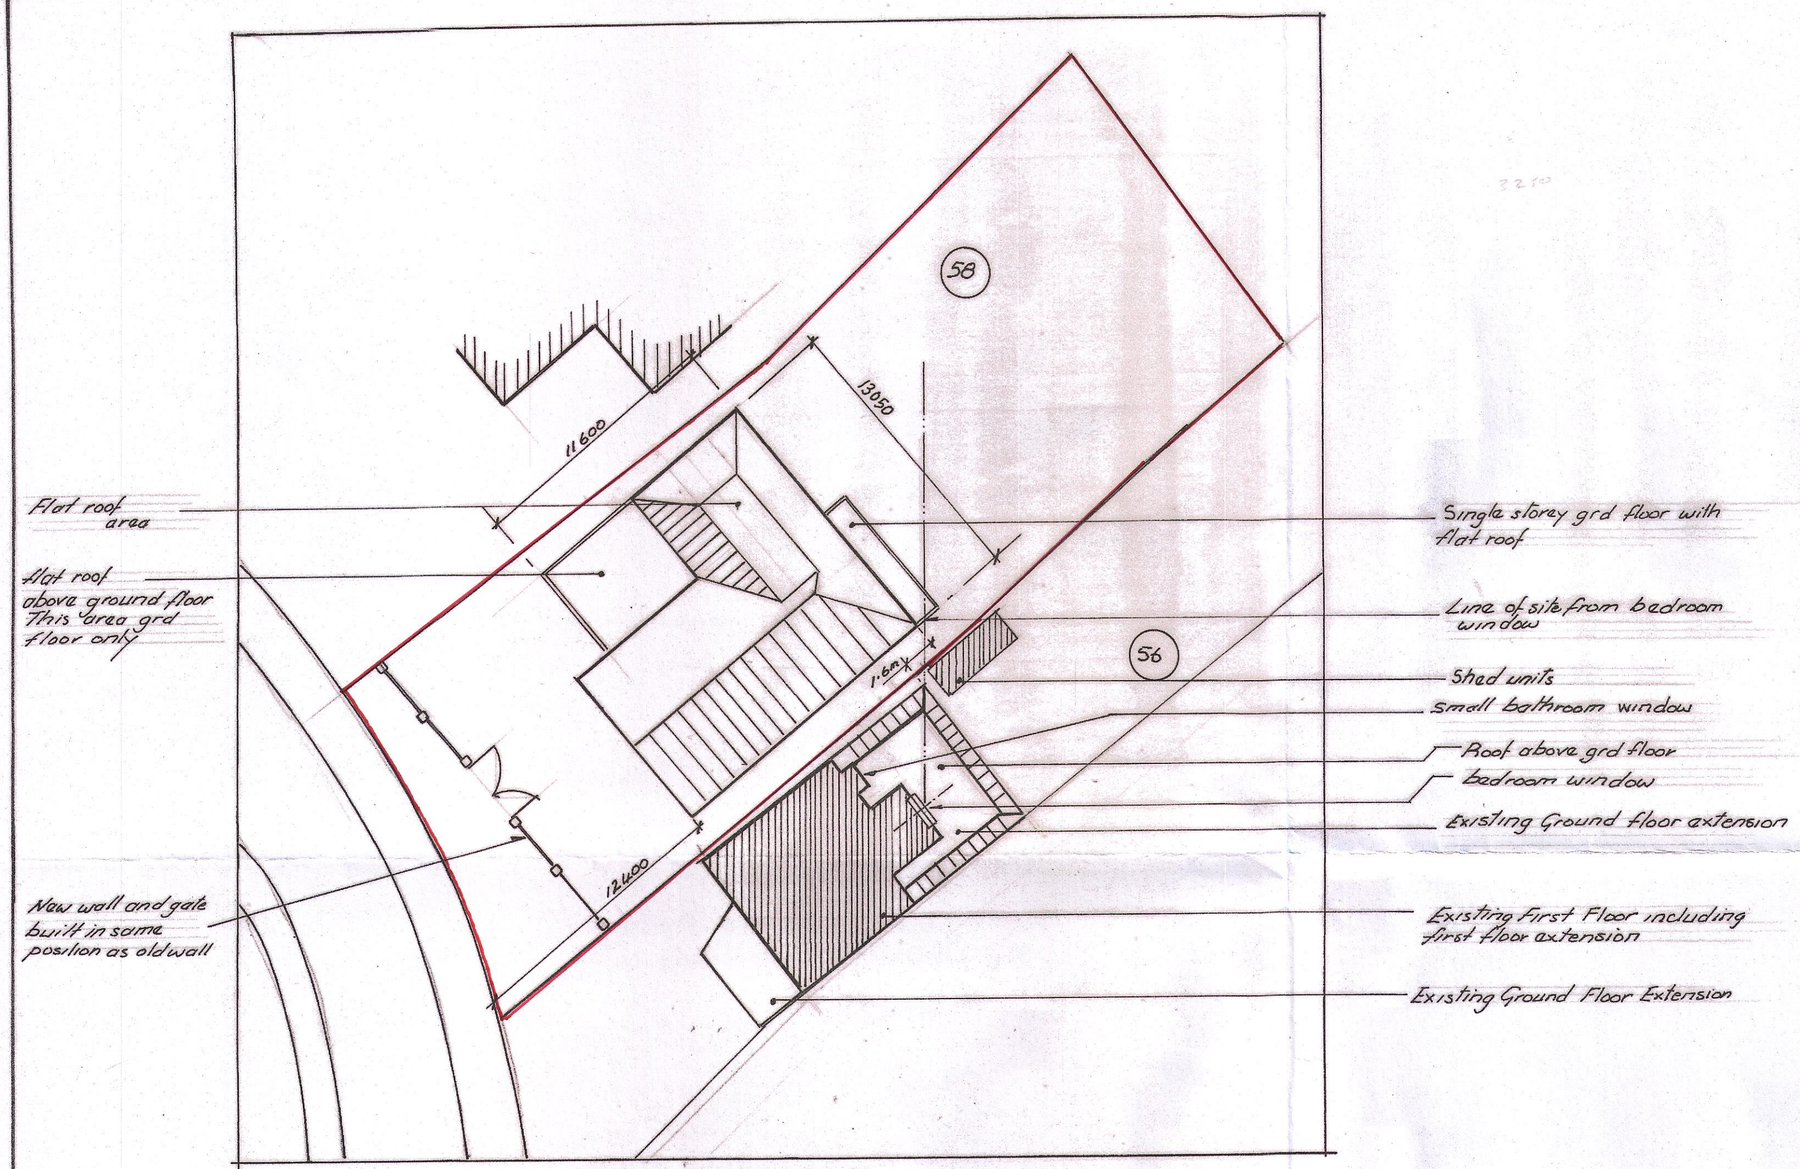

SITE LOCATION PLAN 1:200

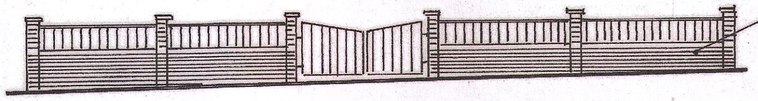

Proposed Elevation of New Front Wall 1:100

Notes

1. This drawing should be read in conjunction with all other drawing details and specifications.
2. The contractor is responsible for all the correct setting out of the works on site and the accuracy of all the dimensions.

Ref	Detail	Date
G	Building location Revised	June 17

Location
58 Plough Hill
Cuffley HERTS EN6 4DS

Scale	Date
As shown	June 2017
Drg N° JC/2017/02G	

0 1 2 3 4 5 6 7 8 9 10m 1:100

0 5 10 15 20m 1:200