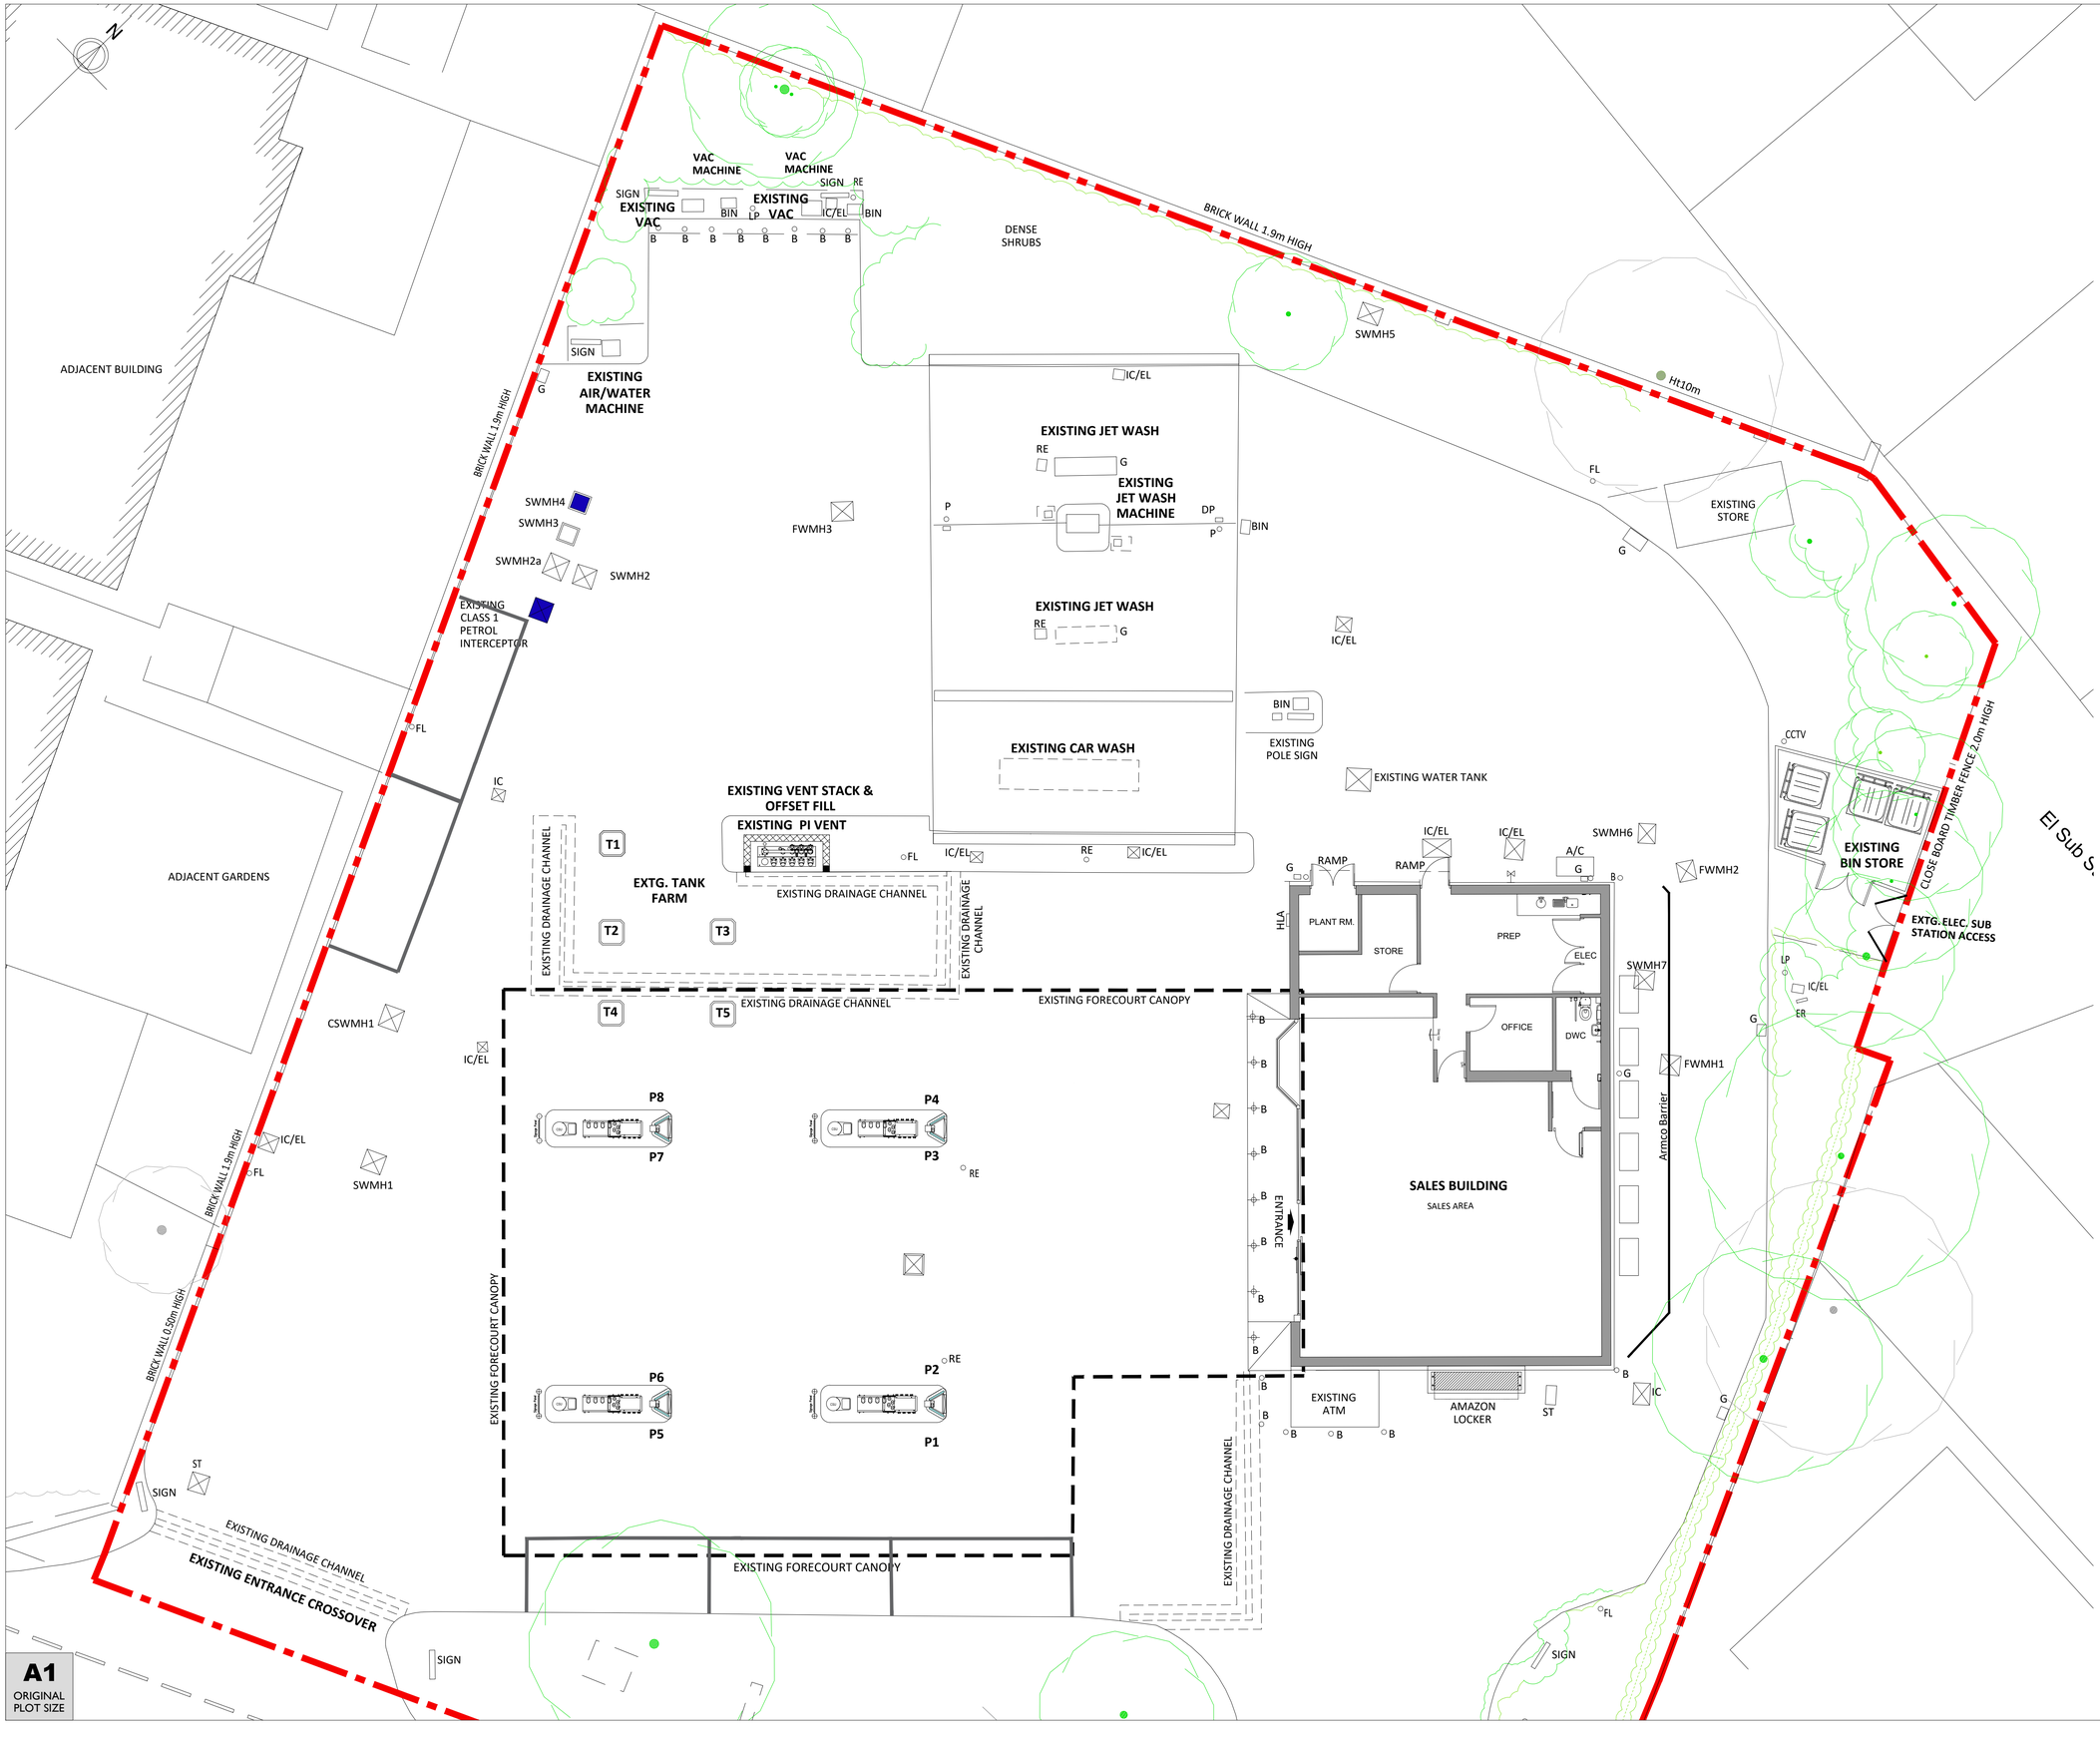

GENERAL NOTES

THIS DRAWING HAS BEEN PREPARED FOR PLANNING PURPOSES ONLY.

THIS DRAWING IS TO BE READ IN CONJUNCTION WITH THE FOLLOWING:

12038629	LP	-	LOCATION PLAN
12038629	BP	-	BLOCK PLAN
12038629	ESL	-	EXISTING SITE LAYOUT- 1:200
12038629	ESL	-	EXISTING SITE LAYOUT- 1:100
12038629	ESE	-	EXISTING SITE ELEVATIONS
12038629	PSL	-	PROPOSED SITE LAYOUT - 1:200
12038629	PSL	-	PROPOSED SITE LAYOUT - 1:100
12038629	PSE	-	PROPOSED SITE ELEVATIONS
12038629	ESBL	-	EXISTING SALES BUILDING LAYOUT
12038629	PSBL	-	PROPOSED SALES BUILDING LAYOUT
12038629	ESBE	-	EXISTING SALES BUILDING ELEVATION
12038629	PSBE	-	PROPOSED SALES BUILDING ELEVATION

KEY:

Site Boundary

SCALE BAR 1:100@A1

0 1 2 3 4 5 6 7 8 9 10

METERS

PROJECT MANAGERS :

ARTELIA
Passion & Solutions

DESIGNERS :

mbh

MBH Design Studio Ltd.
Rosemount House, Rosemount Avenue, West Byfleet, Surrey, KT14 6LB
www.mbhltd.com t: 01932 352 727 f: 01932 351 545

PHASE : PLANNING

REV	DATE		BY

PROJECT : SHELL WELWYN GARDEN
STANBOROUGH ROAD,
WELWYN GARDEN CITY AL8 6XA

TITLE : EXISTING SITE LAYOUT - 1:100

SHELL UK OIL PRODUCTS LTD.
SHELL CENTRE, YORK ROAD,
LONDON, SE1 7NA
UNITED KINGDOM

DRAWN BY :	NRVE	SCALE :	1:100@A1
DATE :	28.06.21	PLOT DATE :	28.06.21
CAD FILE :	E:\ARCHIVE\13801\DRAWING\Welwyn Garden 12038629-PLG-FCT-21		

DWG No :	12038629	ESL1	21	-

A1
ORIGINAL
PLOT SIZE