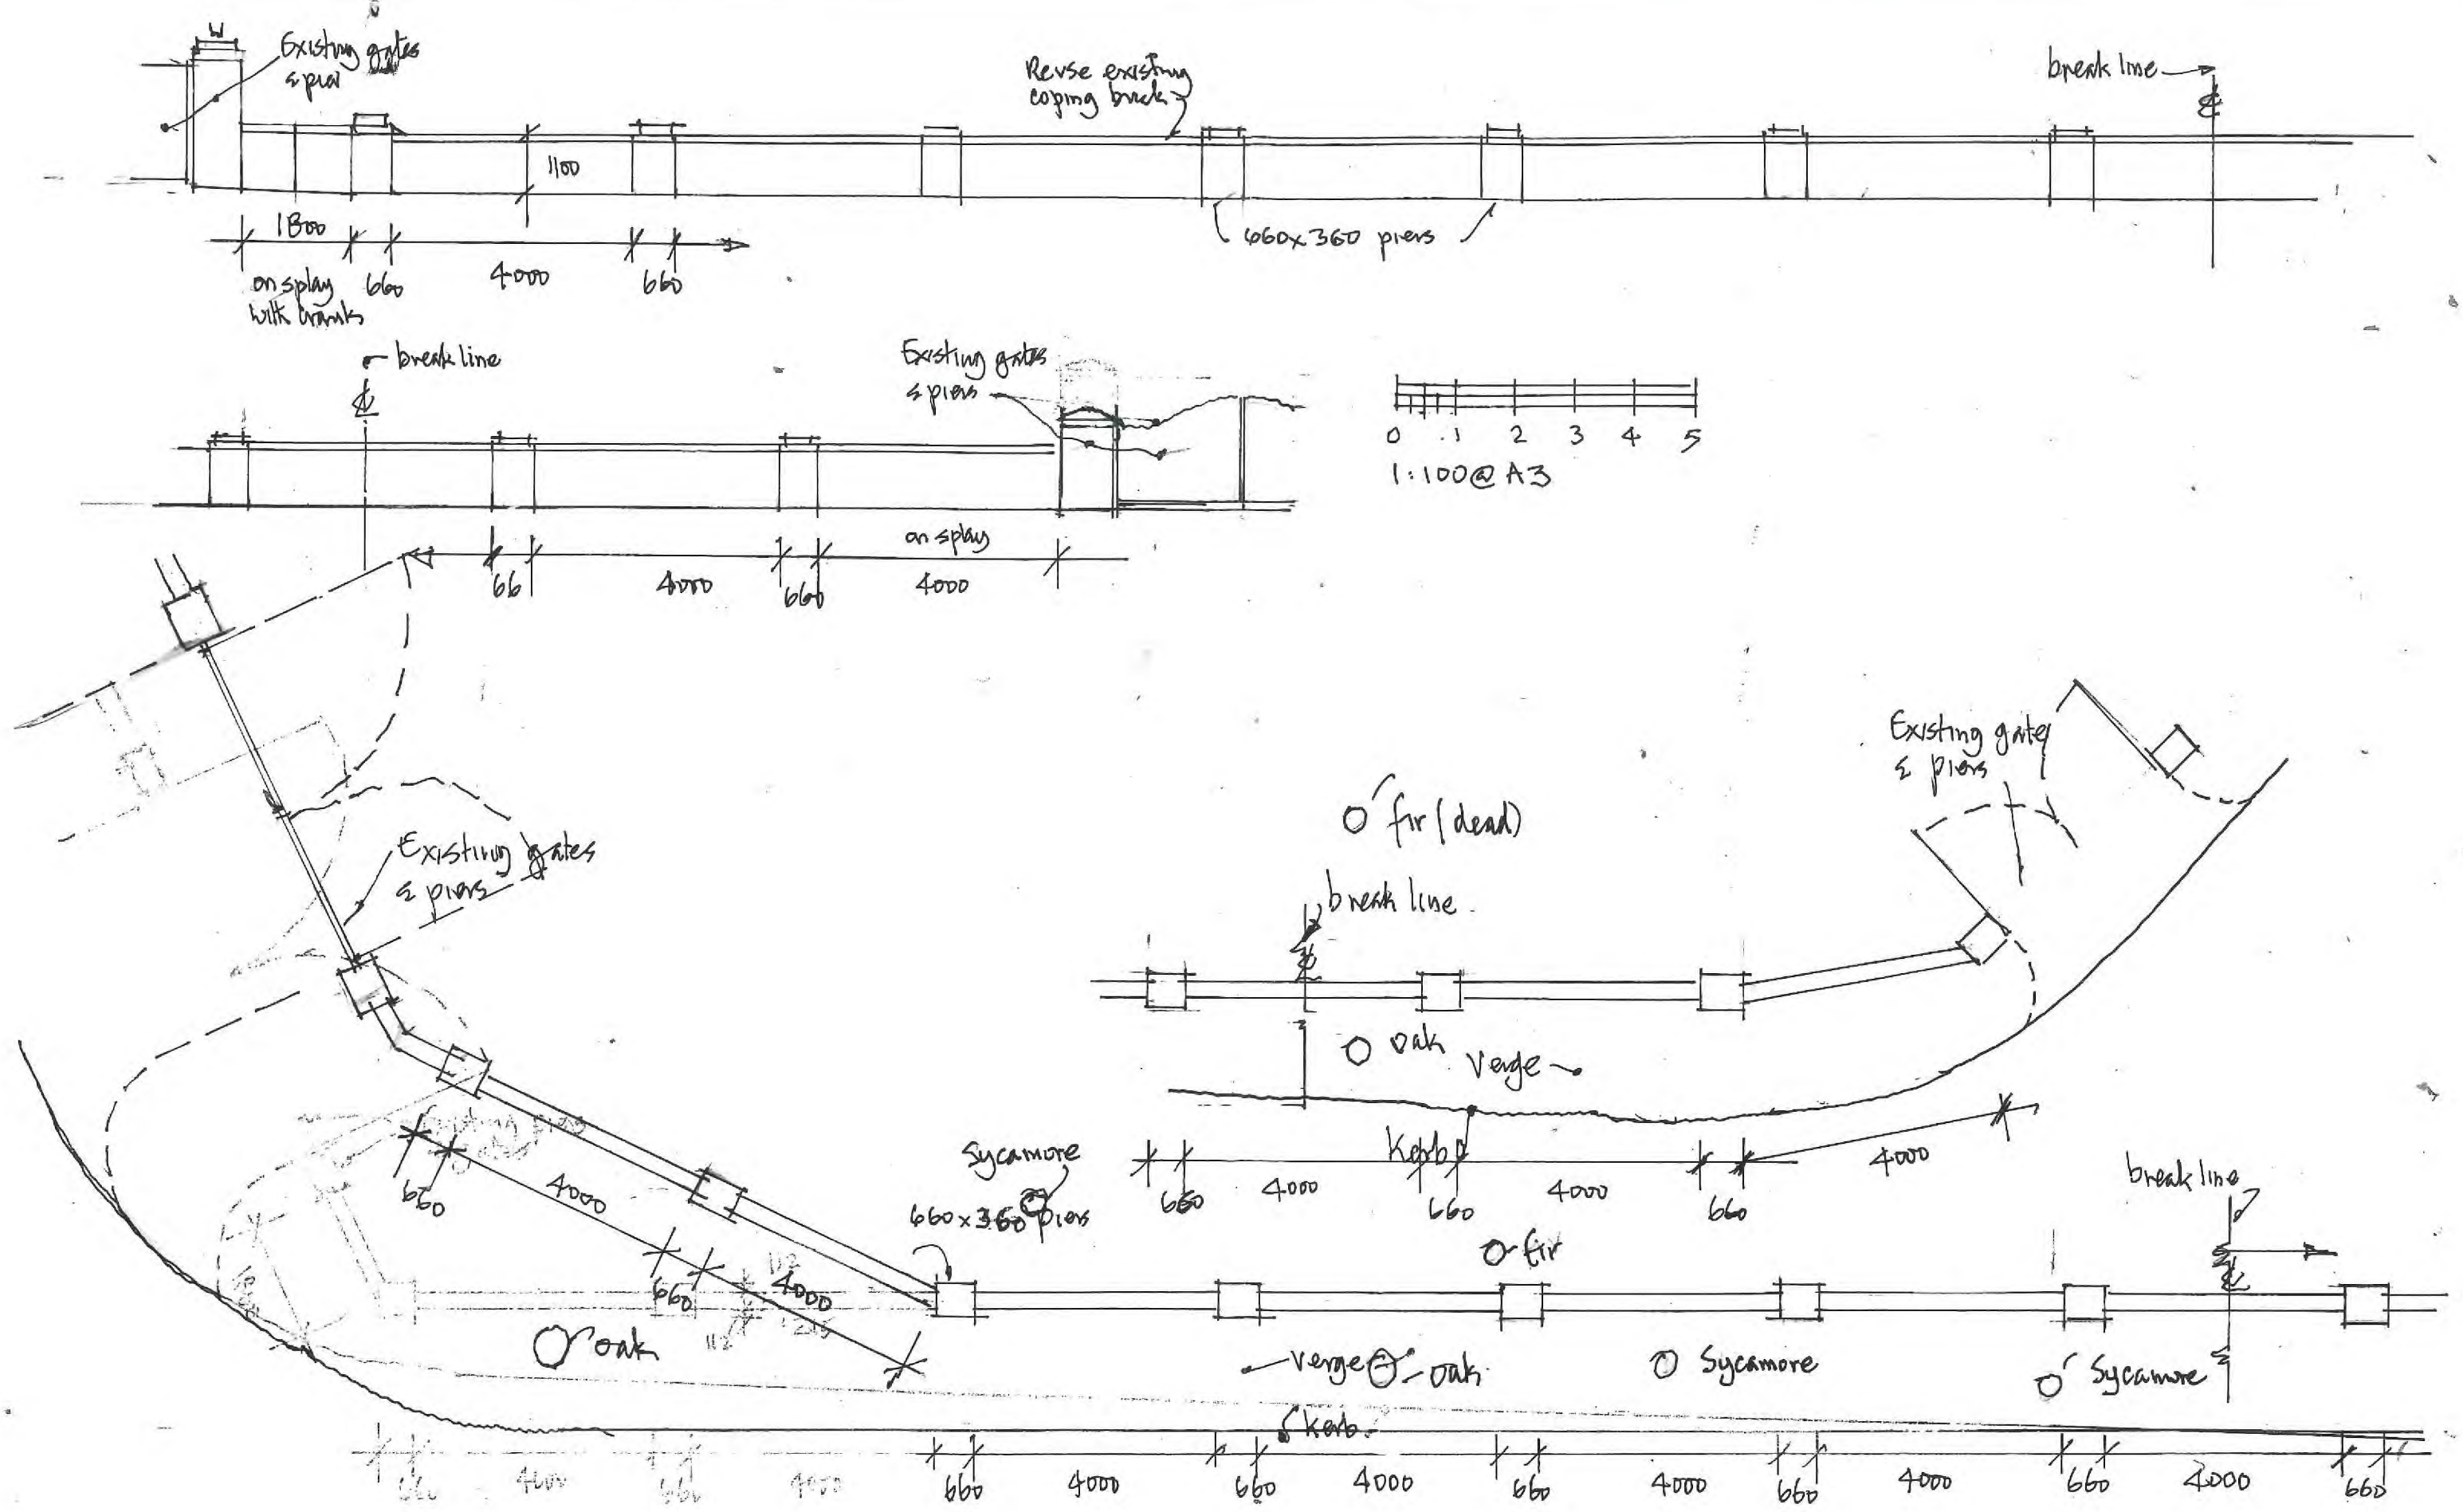

WOODFIELD LANE

THE TWELVE APOSTLES - KENTISH LANE, HERTS, AL9 6NG
PROPOSED REPLACEMENT BOUNDARY WALL
Scale 1:100 - June 2011 - Drg No SK/01 A
D. Martyn Smith dipl. arch. ARIBA.