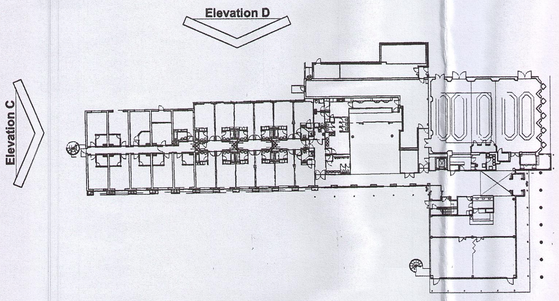

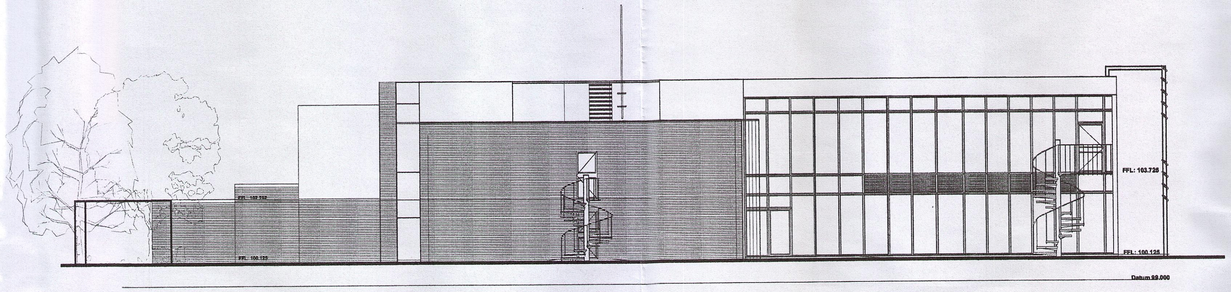

Existing Side Elevation
Elevation C

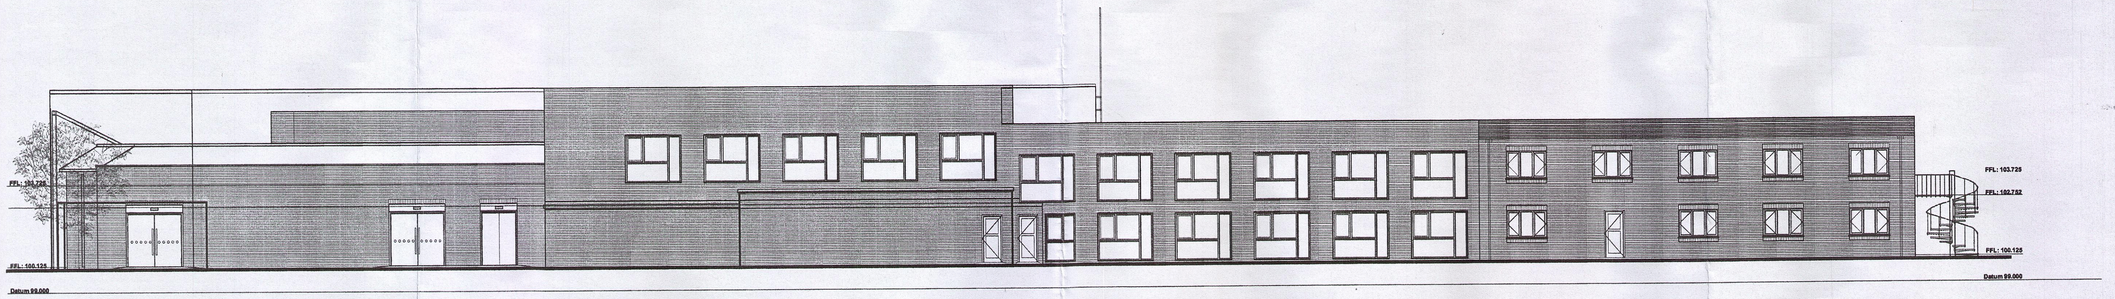

Existing Rear Elevation
Elevation D

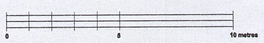

the design büro
chartered architects

gunnery house
gunnery terrace
leamington spa
CV32 5PE
t:01926 436040
f:01926 436050
e:office@designburo.co.uk

notes

revisions

PLANNING

Beales Hotels
Extension to Beales Hotel, Hatfield

Existing Elevations
Sheet 2

scale 1:125 at A1 **A05.229.P.005**
drawn AW checked JP date 11/05

© the copyright of this drawing is vested with The Design Büro and must not be copied or reproduced without written consent. scaled dimensions cannot be relied upon. contractors/specialists must use actual site dimensions.