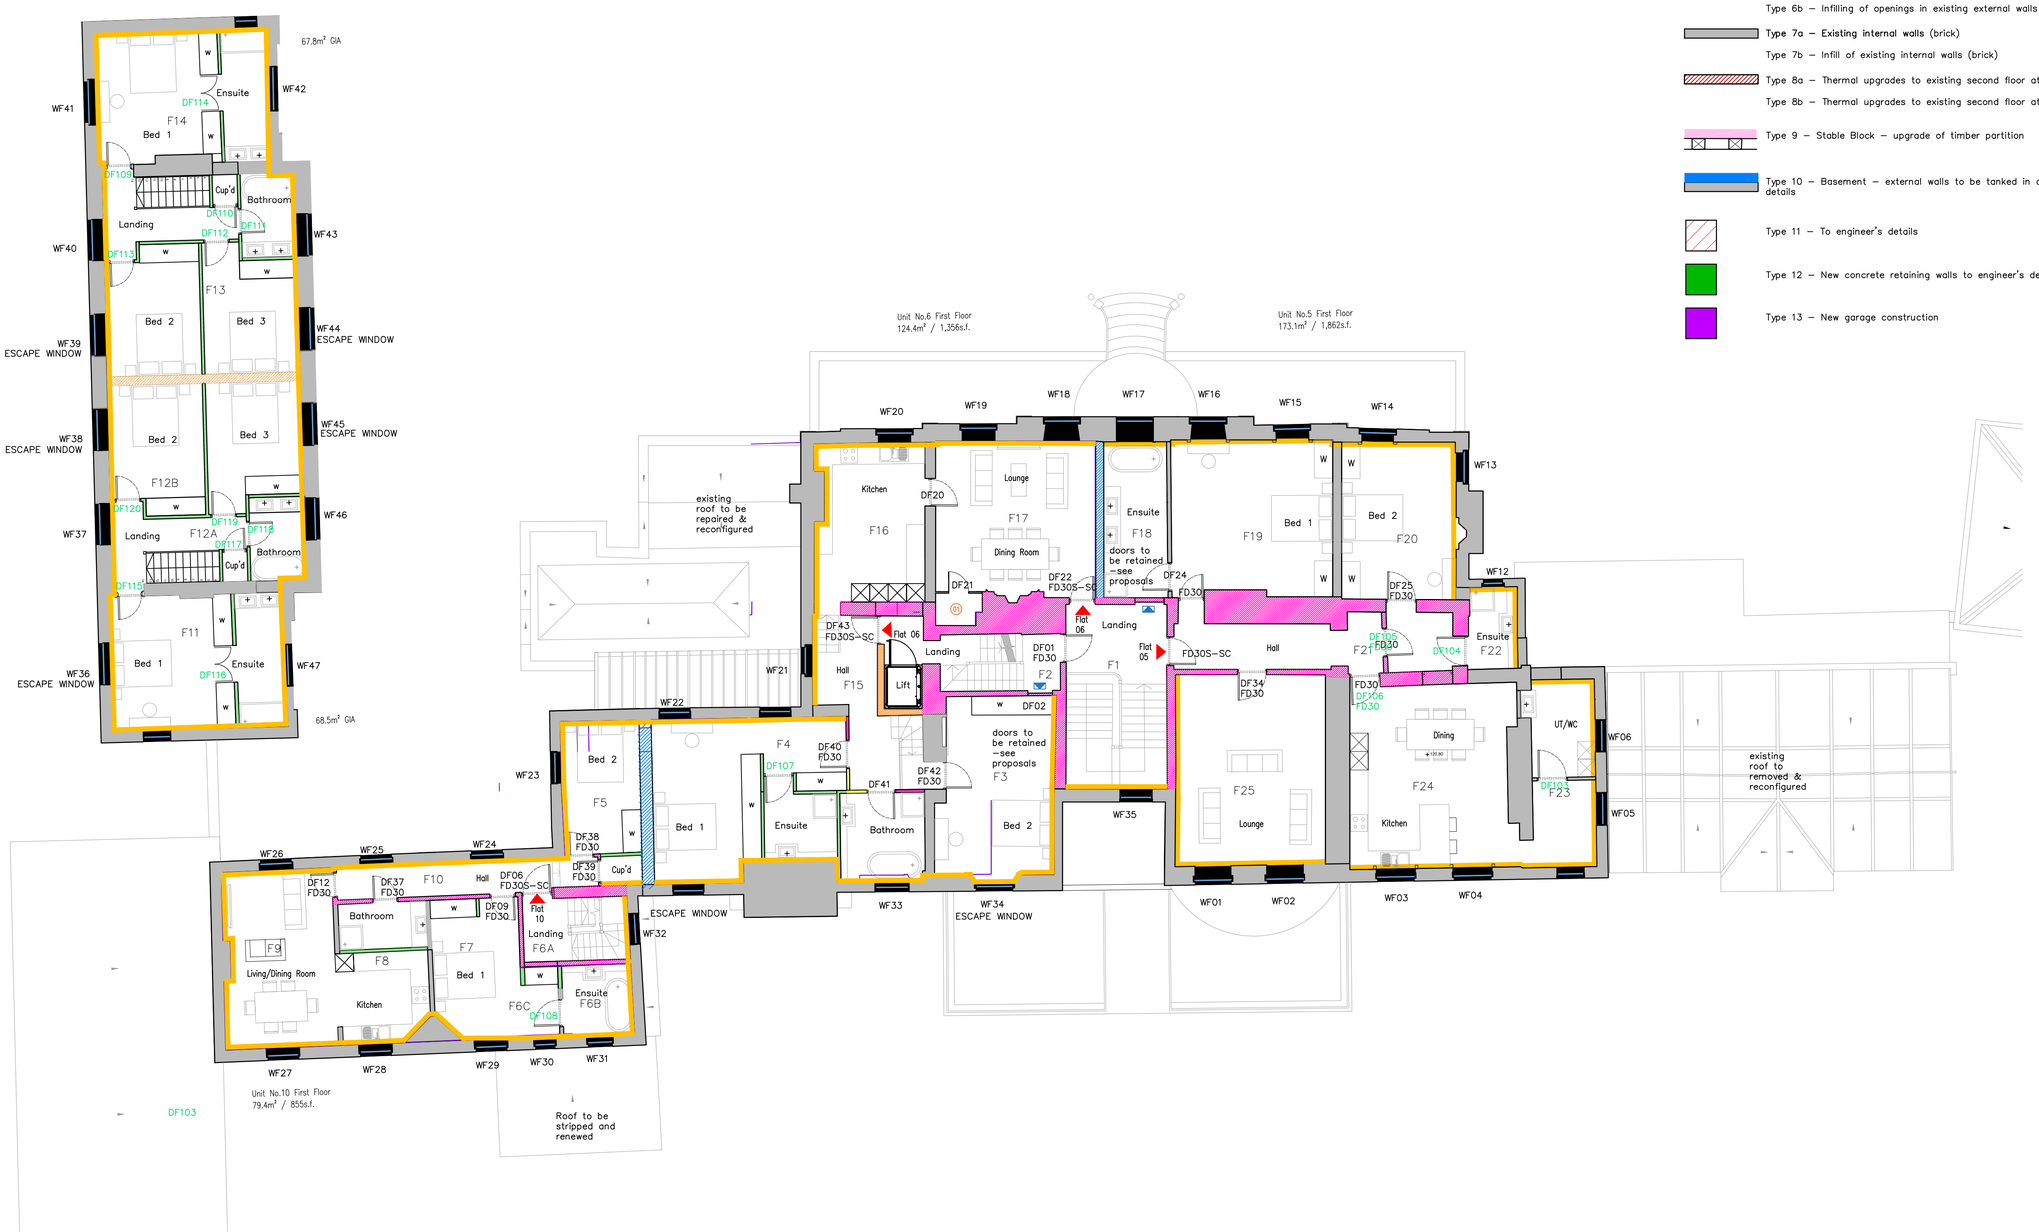

First Floor Plan

Type 1 – New internal partition

Type 2 – New internal partition to be 30 minute fire rated acoustic separating partition

Type 3 – New walls to be 60 minute fire rated acoustic separating partition

Type 4a – Existing walls to be upgraded to 30 minute fire rated acoustic separating partition (Brick)

Type 4b – Infill to existing walls to be upgraded to 30 minute fire rated acoustic separating partition (Brick)

Type 4c – Existing walls to be upgraded to 30 minute fire rated acoustic separating partition (Timber)

Type 4d – Infill to existing walls to be upgraded to 30 minute fire rated acoustic separating partition (Timber)

Type 5 – Existing walls upgraded to 60 minute fire rated acoustic separating partition

Type 6a – Thermal upgrades to existing external walls

Type 6b – Infilling of openings in existing external walls

Type 7a – Existing internal walls (brick)

Type 7b – Infill of existing internal walls (brick)

Type 8a – Thermal upgrades to existing second floor attic walls (Timber)

Type 8b – Thermal upgrades to existing second floor attic walls (Brick)

Type 9 – Stable Block – upgrade of timber partition

Type 10 – Basement – external walls to be tanked in accordance with details

Type 11 – To engineer's details

Type 12 – New concrete retaining walls to engineer's details

Type 13 – New garage construction

0m 1m 2m 3m

scale 1:100

revision	description	date
Rev A.	Details amended	Nov 2022
Rev B.	Door Nos added	March 2023

Client:
LW Developments

Job Title:
Northaw House

Drawing Title:
First Floor - Construction Details Key Plan

Scale:	Drawn By:	Date:
1:100 @ A1	LS	August 2022

Job Number:	Drawing Number:	Status:
6717	45B	Construction

whitworth
Chartered Architects & Chartered Building Surveyors
Unit 12 Park Farm, Fornham St Genevieve, Bury St Edmunds, IP28 6TS
01284 760421 info@whitworth.co.uk www.whitworth.co.uk

NOTE:
Do not scale from this drawing except for the purposes of planning. Confirm all dimensions on site. Refer any discrepancies to the Architect before work is put in hand. Read this drawing in conjunction with the relevant sections of the specification, schedule of works and other drawings.

This drawing is copyright of whitworth.