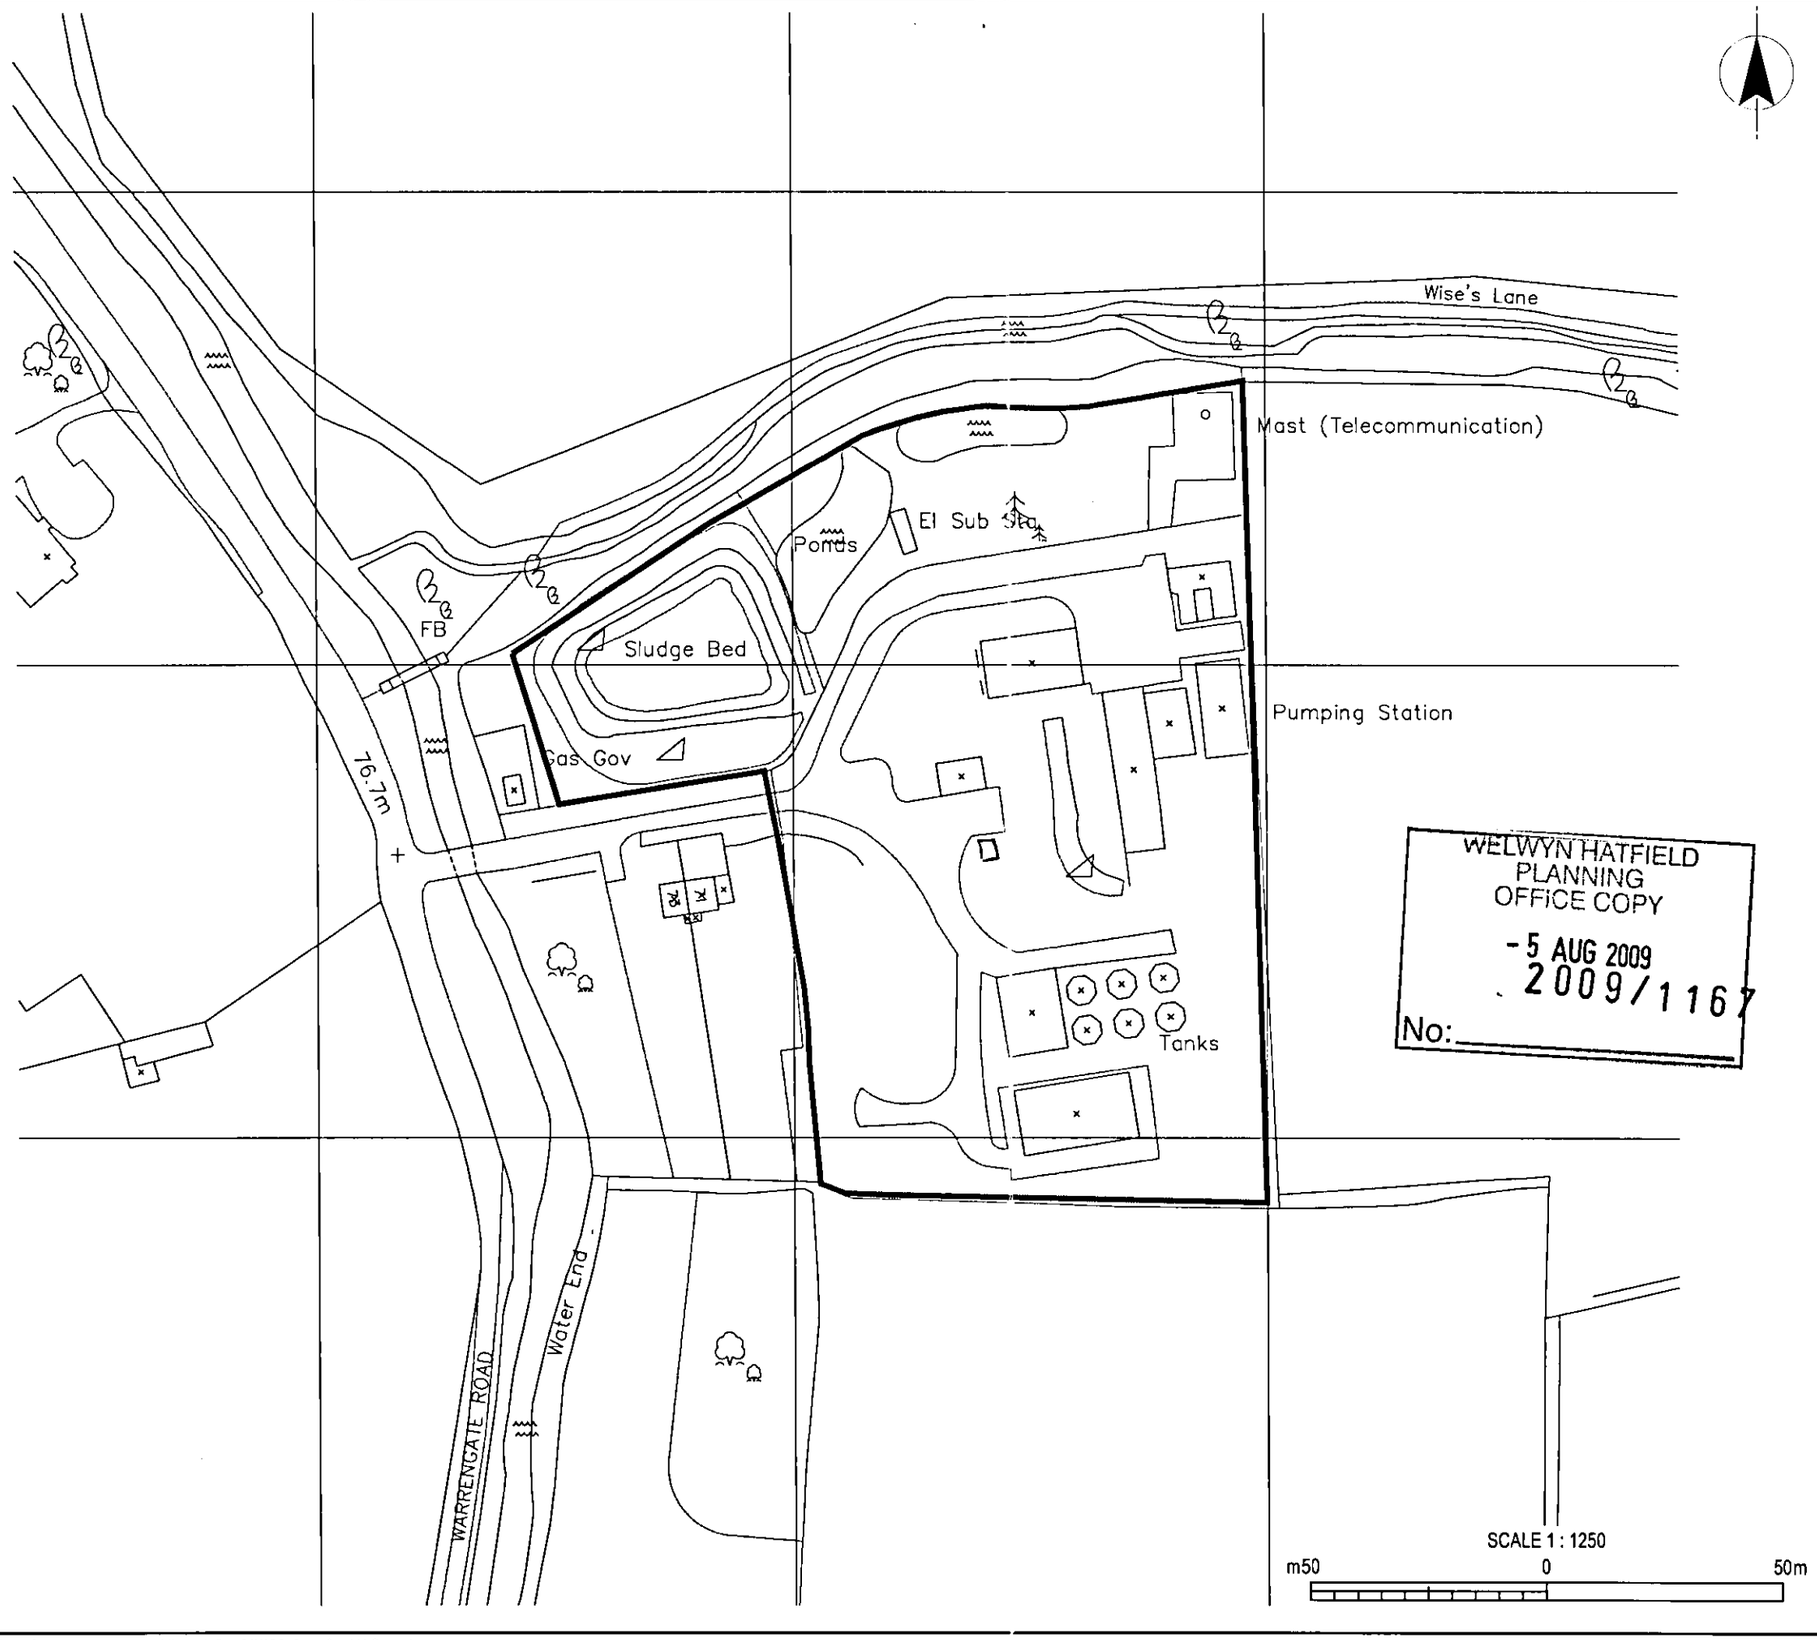

WELWYN HATFIELD
PLANNING
OFFICE COPY
- 5 AUG 2009
2009/1167
No:

NOTES
1. ALL DIMENSIONS IN MILLIMETRES AND ALL LEVELS IN METRES UNLESS SHOWN OTHERWISE.

LEGEND
SITE BOUNDARY

CURRENT ISSUE INFORMATION

DATE	DRWN	CHKD	REVD	ISSUE	
22 05 09	SAJ	MH	MH	A	FOR PLANNING

Designer
mace
Blackwell House
Three Valleys Way
Bushey, Herts WD23 2LG
Tel : +44 (0) 1923 248831
Fax : +44 (0) 1923 248800
Email : hw@mace.co.uk

Client
THREE VALLEYS WATER

MWH CONSTRUCTORS

THREE VALLEYS WATER
GASLESS DISINFECTION CONVERSION
SITE LOCATION PLAN

THIS DRAWING IS ISSUED BY MWH UK LTD SUBJECT TO THE CONDITIONS THAT IT IS NOT COPIED EITHER IN WHOLE OR IN PART OR DISCLOSED TO THIRD PARTIES UNLESS PRIOR WRITTEN AUTHORISATION IS GIVEN BY MWH UK LTD
PREVIOUS VERSIONS OF THIS DRAWING SHOULD BE STAMPED SUPERSEDED OR DESTROYED
DO NOT SCALE THIS DRAWING - IF IN DOUBT ASK

CLIENT CONTRACT REF	PO15901
SITE NAME	NORTH MYMMS
CONTRACT NO.	03
SCALE	1 : 1250
MASTER SIZE	A3
DRAWING NO	7660101/03/008/1000
ISSUE	A

Based upon Ordnance Survey Digital Data with the permission of the controller of H.M.S.O. Crown Copyright Reserved