SHEET I.D. 1	WELWYN GARDEN CITY – LEMSFORD LANE SITE	DATE 12/09/03
JOB I.D. WG06	ENGLISH PARTNERSHIPS	OPERATOR B.C.W.
	SCALE 1:200	

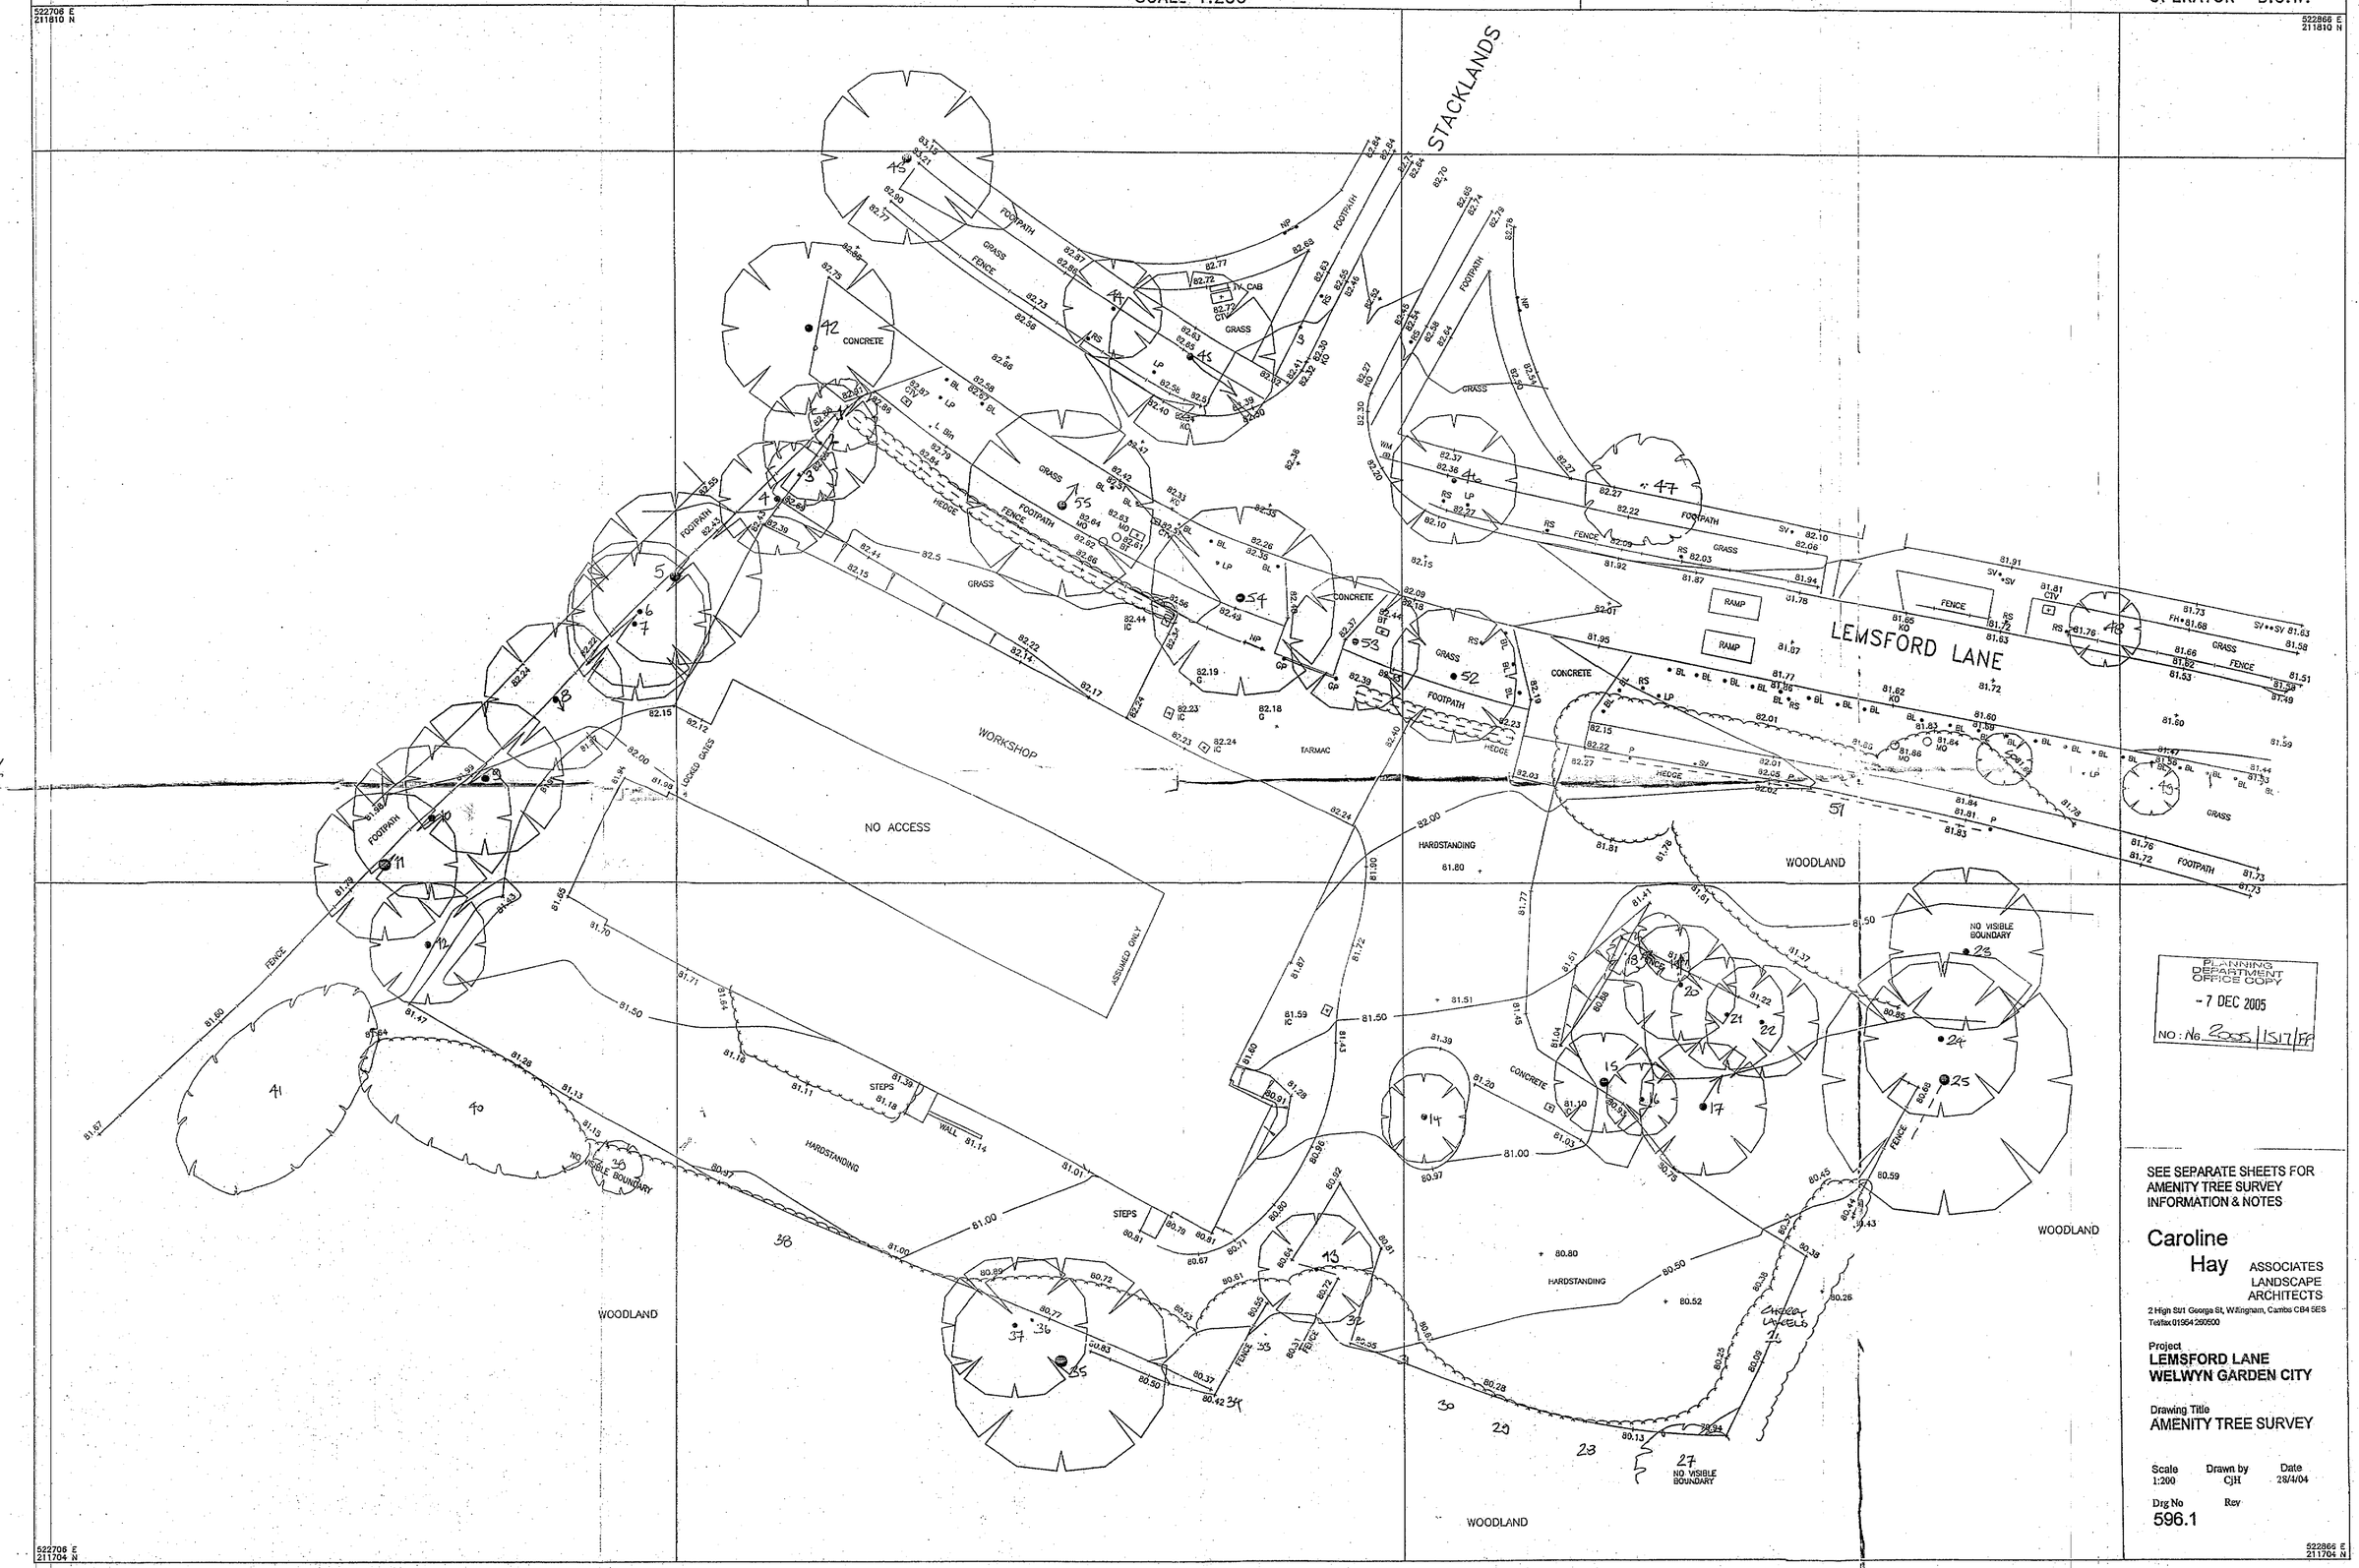

PLANNING DEPARTMENT OFFICE COPY
- 7 DEC 2005
NO: No 2005/1517/FP

SEE SEPARATE SHEETS FOR AMENITY TREE SURVEY INFORMATION & NOTES

Caroline Hay ASSOCIATES LANDSCAPE ARCHITECTS

2 High St/1 George St, Willingham, Cambs CB4 5ES
Tel/fax 01954 260500

Project
LEMSFORD LANE WELWYN GARDEN CITY

Drawing Title
AMENITY TREE SURVEY

Scale	Drawn by	Date
1:200	CjH	28/4/04

Drg No 596.1 Rev