THIS DRAWING IS COPYRIGHT. © THIS DRAWING IS NOT TO BE SCALED. ALL DIMENSIONS TO BE CHECKED ON SITE PRIOR TO COMMENCEMENT OF WORK. SIGNAL HOUSING PARTNERSHIP TO BE NOTIFIED OF ANY OMISSIONS OR ERRORS

SETTING OUT - NOTE FOR CONTRACTOR

IT IS THE RESPONSIBILITY OF THE CONTRACTOR TO CHECK ALL SETTING OUT INFORMATION (LEVELS, DIMENSIONS, CO-ORDINATES, ETC) INDICATED ON THIS DRAWING FOR THE WHOLE OF THE WORKS PRIOR TO COMMENCEMENT OF THE WORKS AND RECORD THE RESULTS ON A COPY OF THIS DRAWING. ANY ROOK FOUNDED SHALL BE NOTIFIED OF ANY DISCREPANCIES AND NO WORK SHALL BE COMMENCED UNTIL FURTHER INSTRUCTIONS ARE RECEIVED IN WRITING.

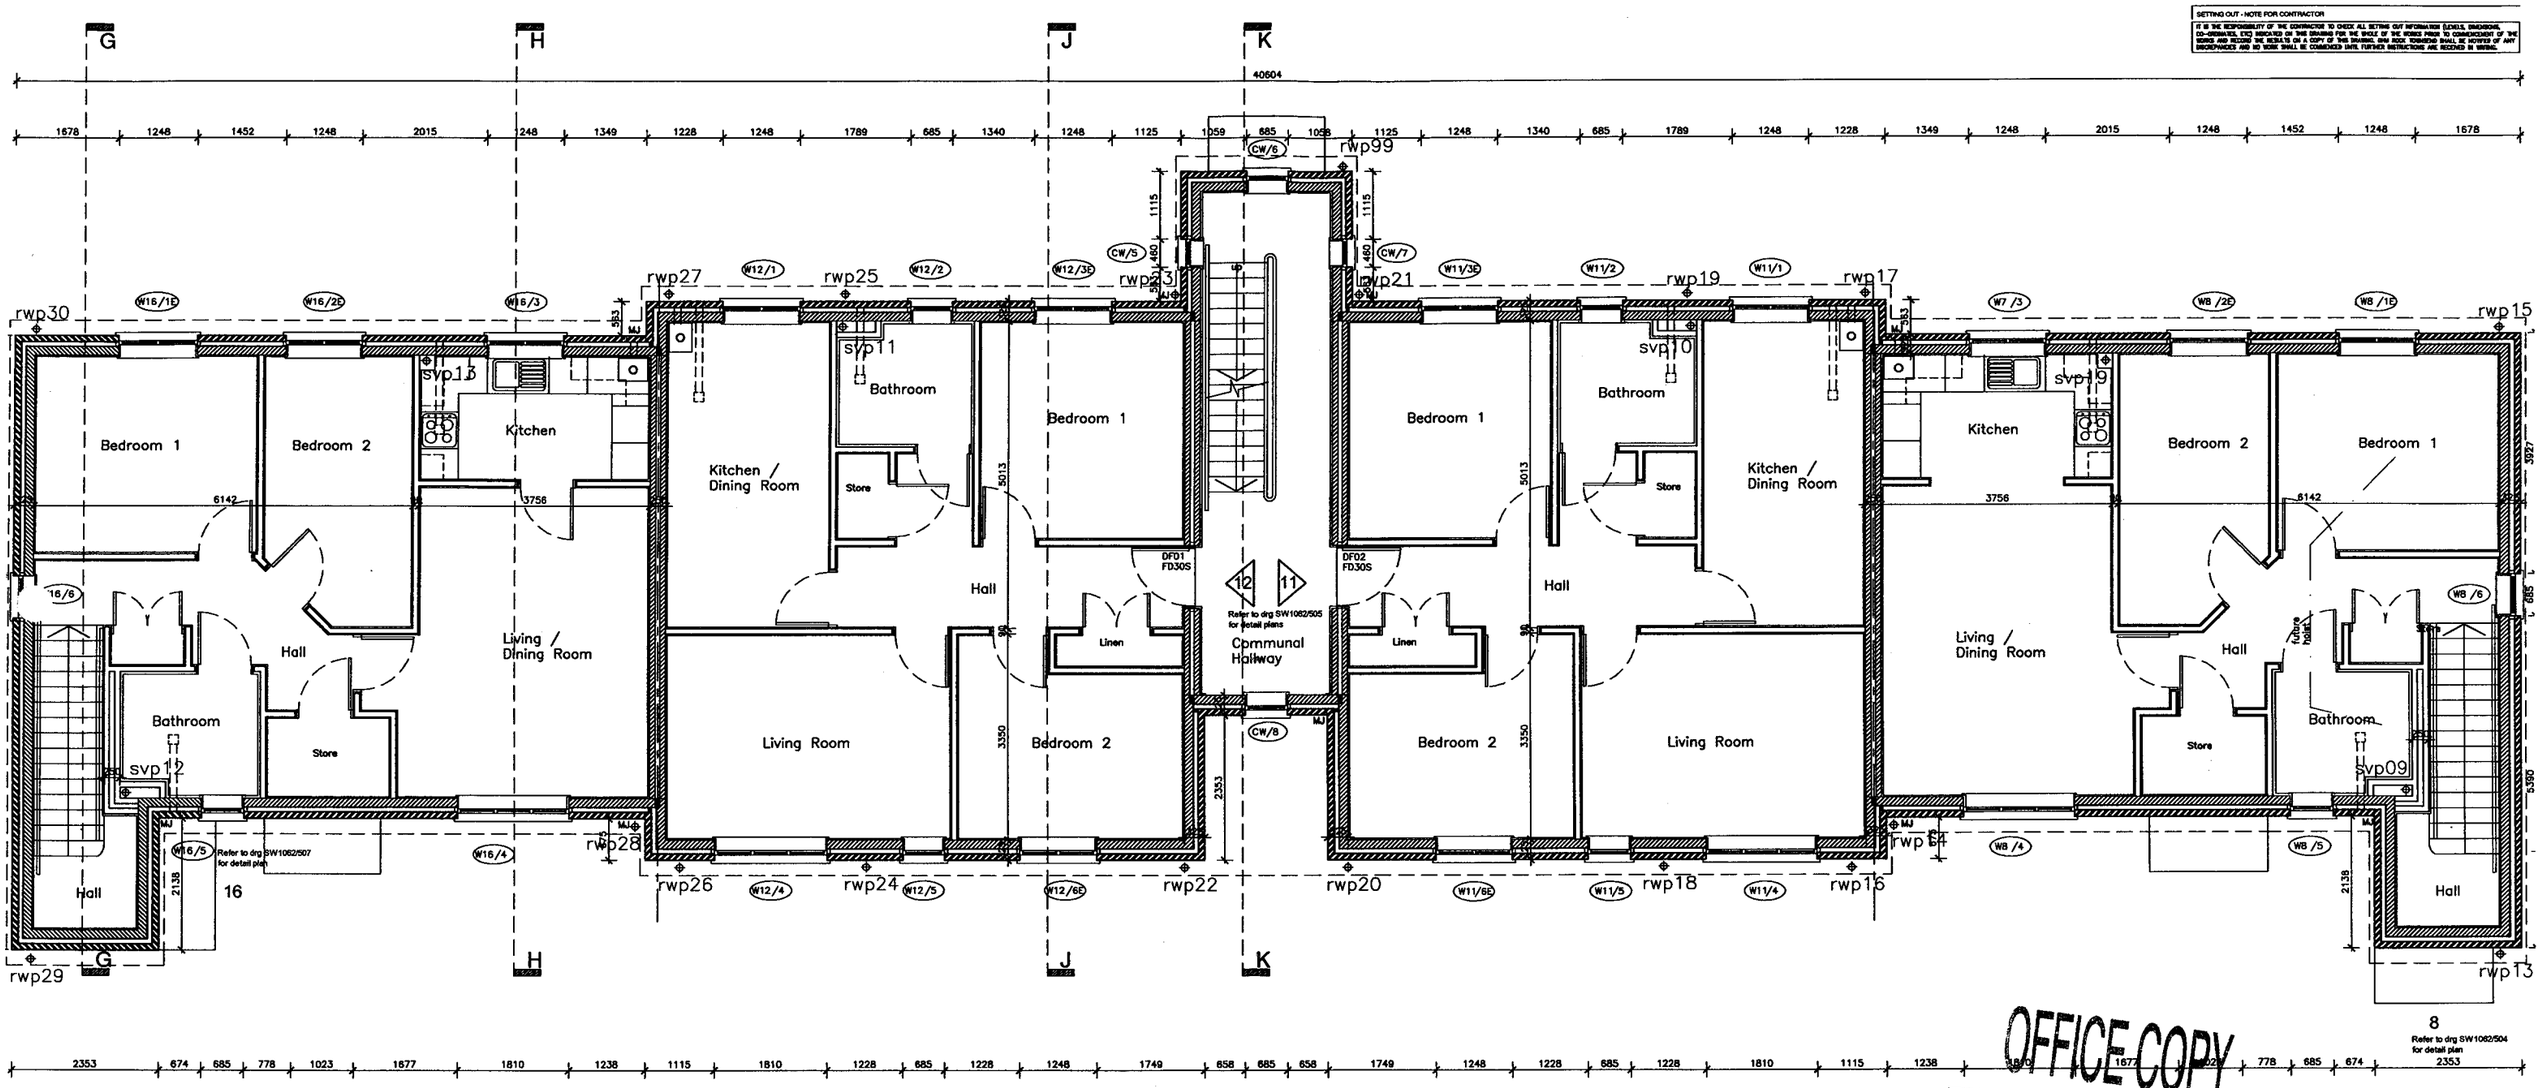

Block 2
First Floor Plan

OFFICE COPY
PLANNING DEPARTMENT
- 7 DEC 2005
NON 6 2005/1517/FP

REVISION DATE/DRAWN

SHP
A Division of the GHM Consultancy Group

Westfield House, Westfield Park, Hertfordshire AL4 8BB
T 01582 834123 F 01582 832776 E mail@ghm-group.co.uk

PROJECT	LEMSFORD LANE WELWYN
DRAWING TITLE	Block 2 First Floor Plan
DATE	October 2005
DRAWN	MPP
SCALE	1:100 @ A3
CHECK	DM
STATUS	PLANNING
JOB NO.	SW1062
DRAWING NO.	006
REVISION	

O:\GHM PM\PROJECTS\SW1062\Drawings\006.dwg, 19/10/05 15:21:58