WELWYN HATFIELD COUNCIL
TOWN & COUNTRY PLANNING 1990
DATED: 14/12/2004

PLANNING DEPARTMENT OFFICE COPY
19 OCT 2004
NO 6/2004/1565/AD

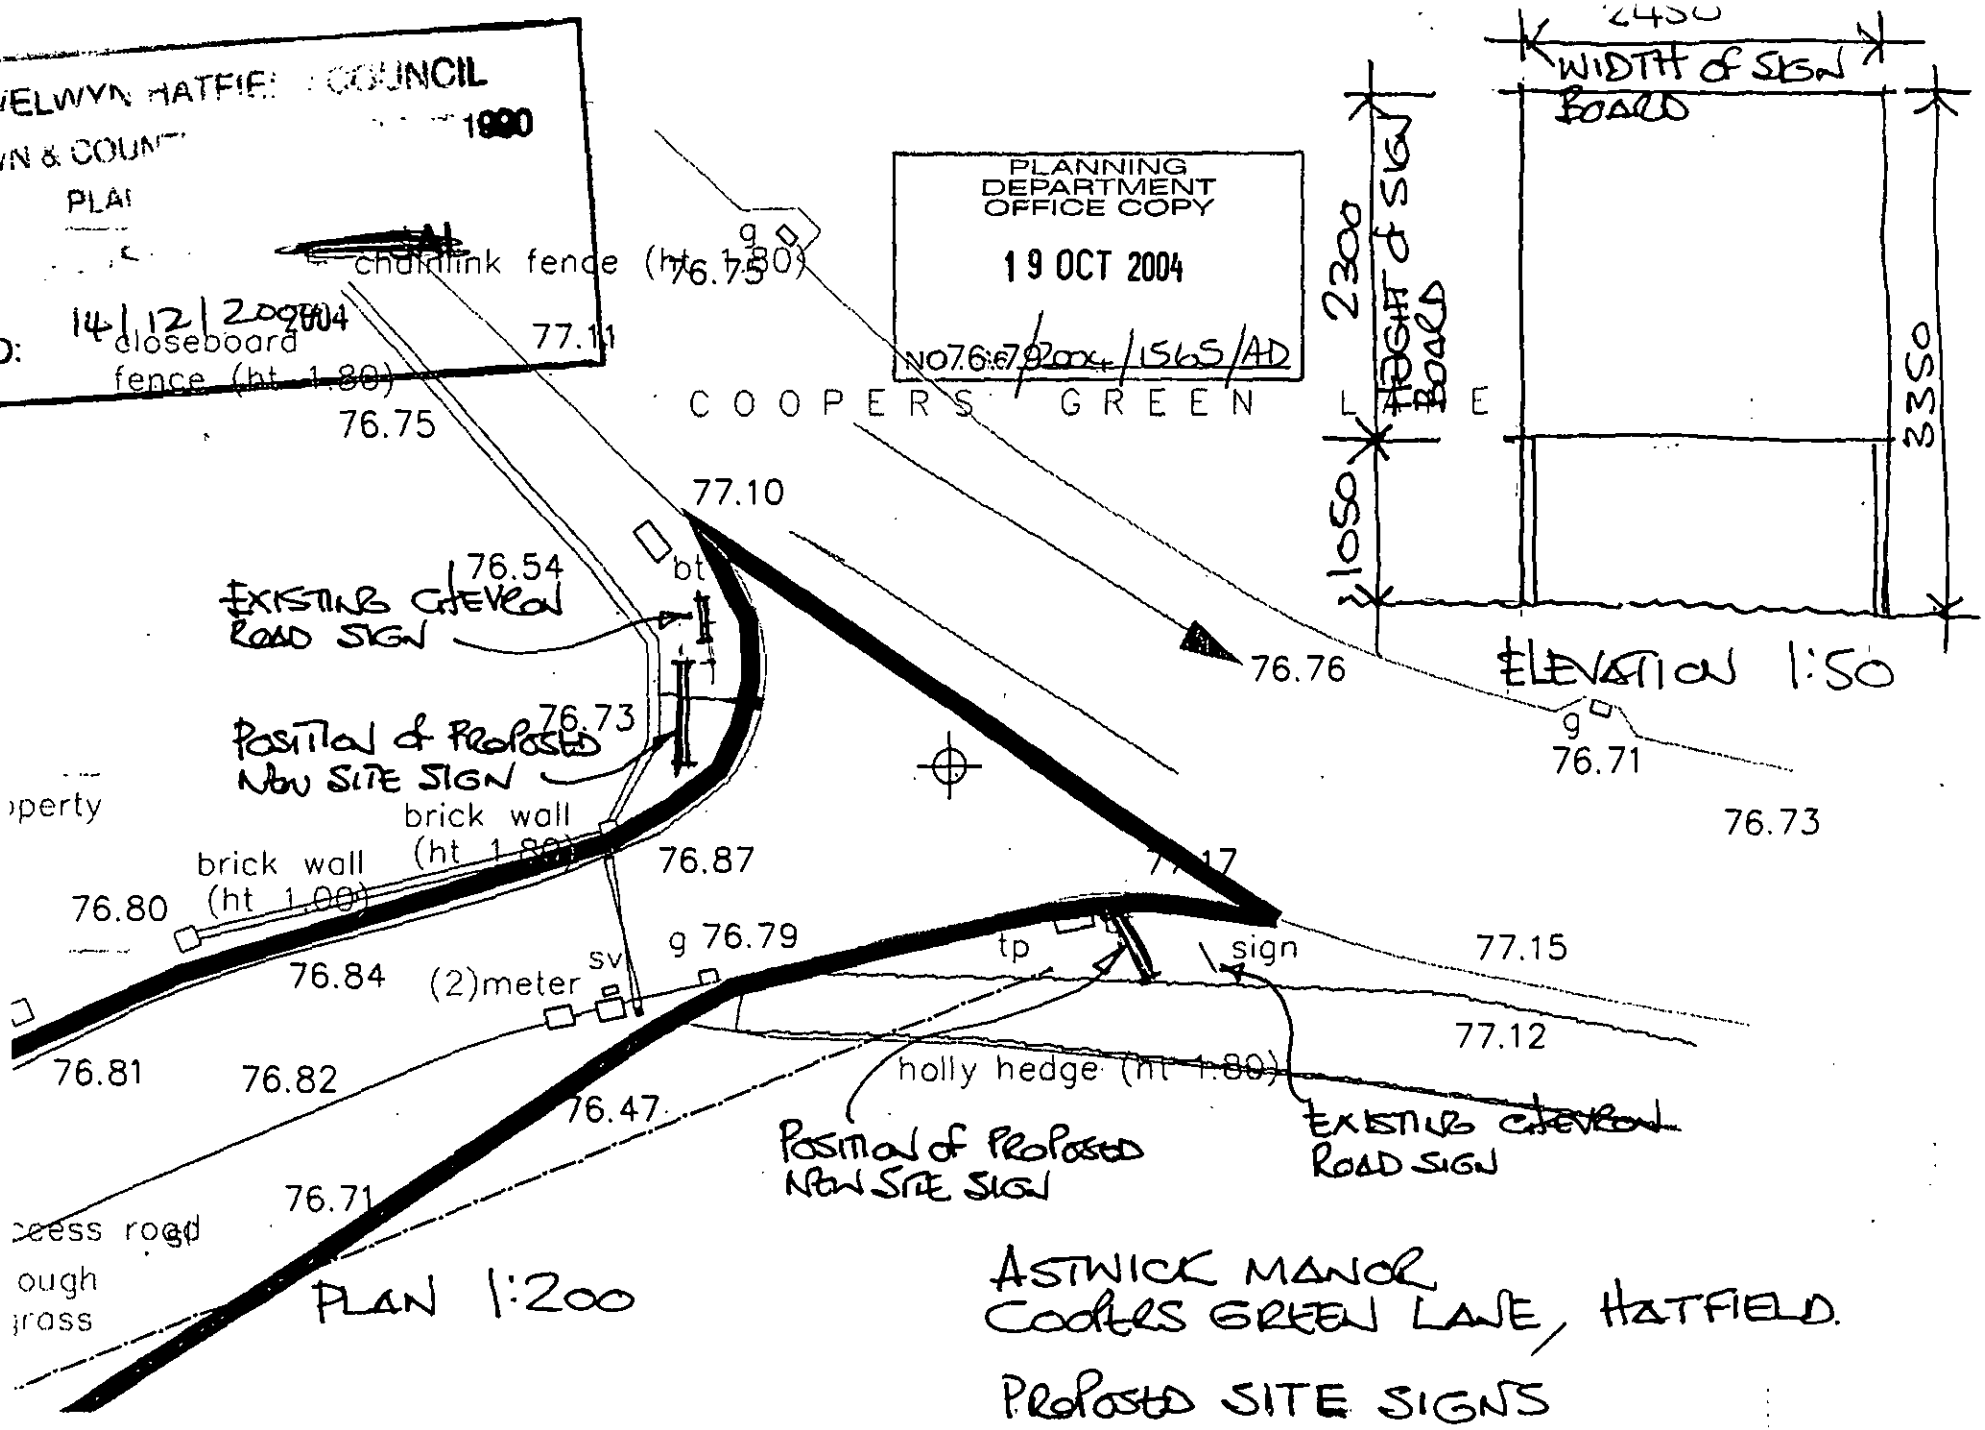

ASTWICK MANOR
COOPERS GREEN LANE, HATFIELD.

PROPOSED SITE SIGNS

JULY 2004 1:200 & 1:50.