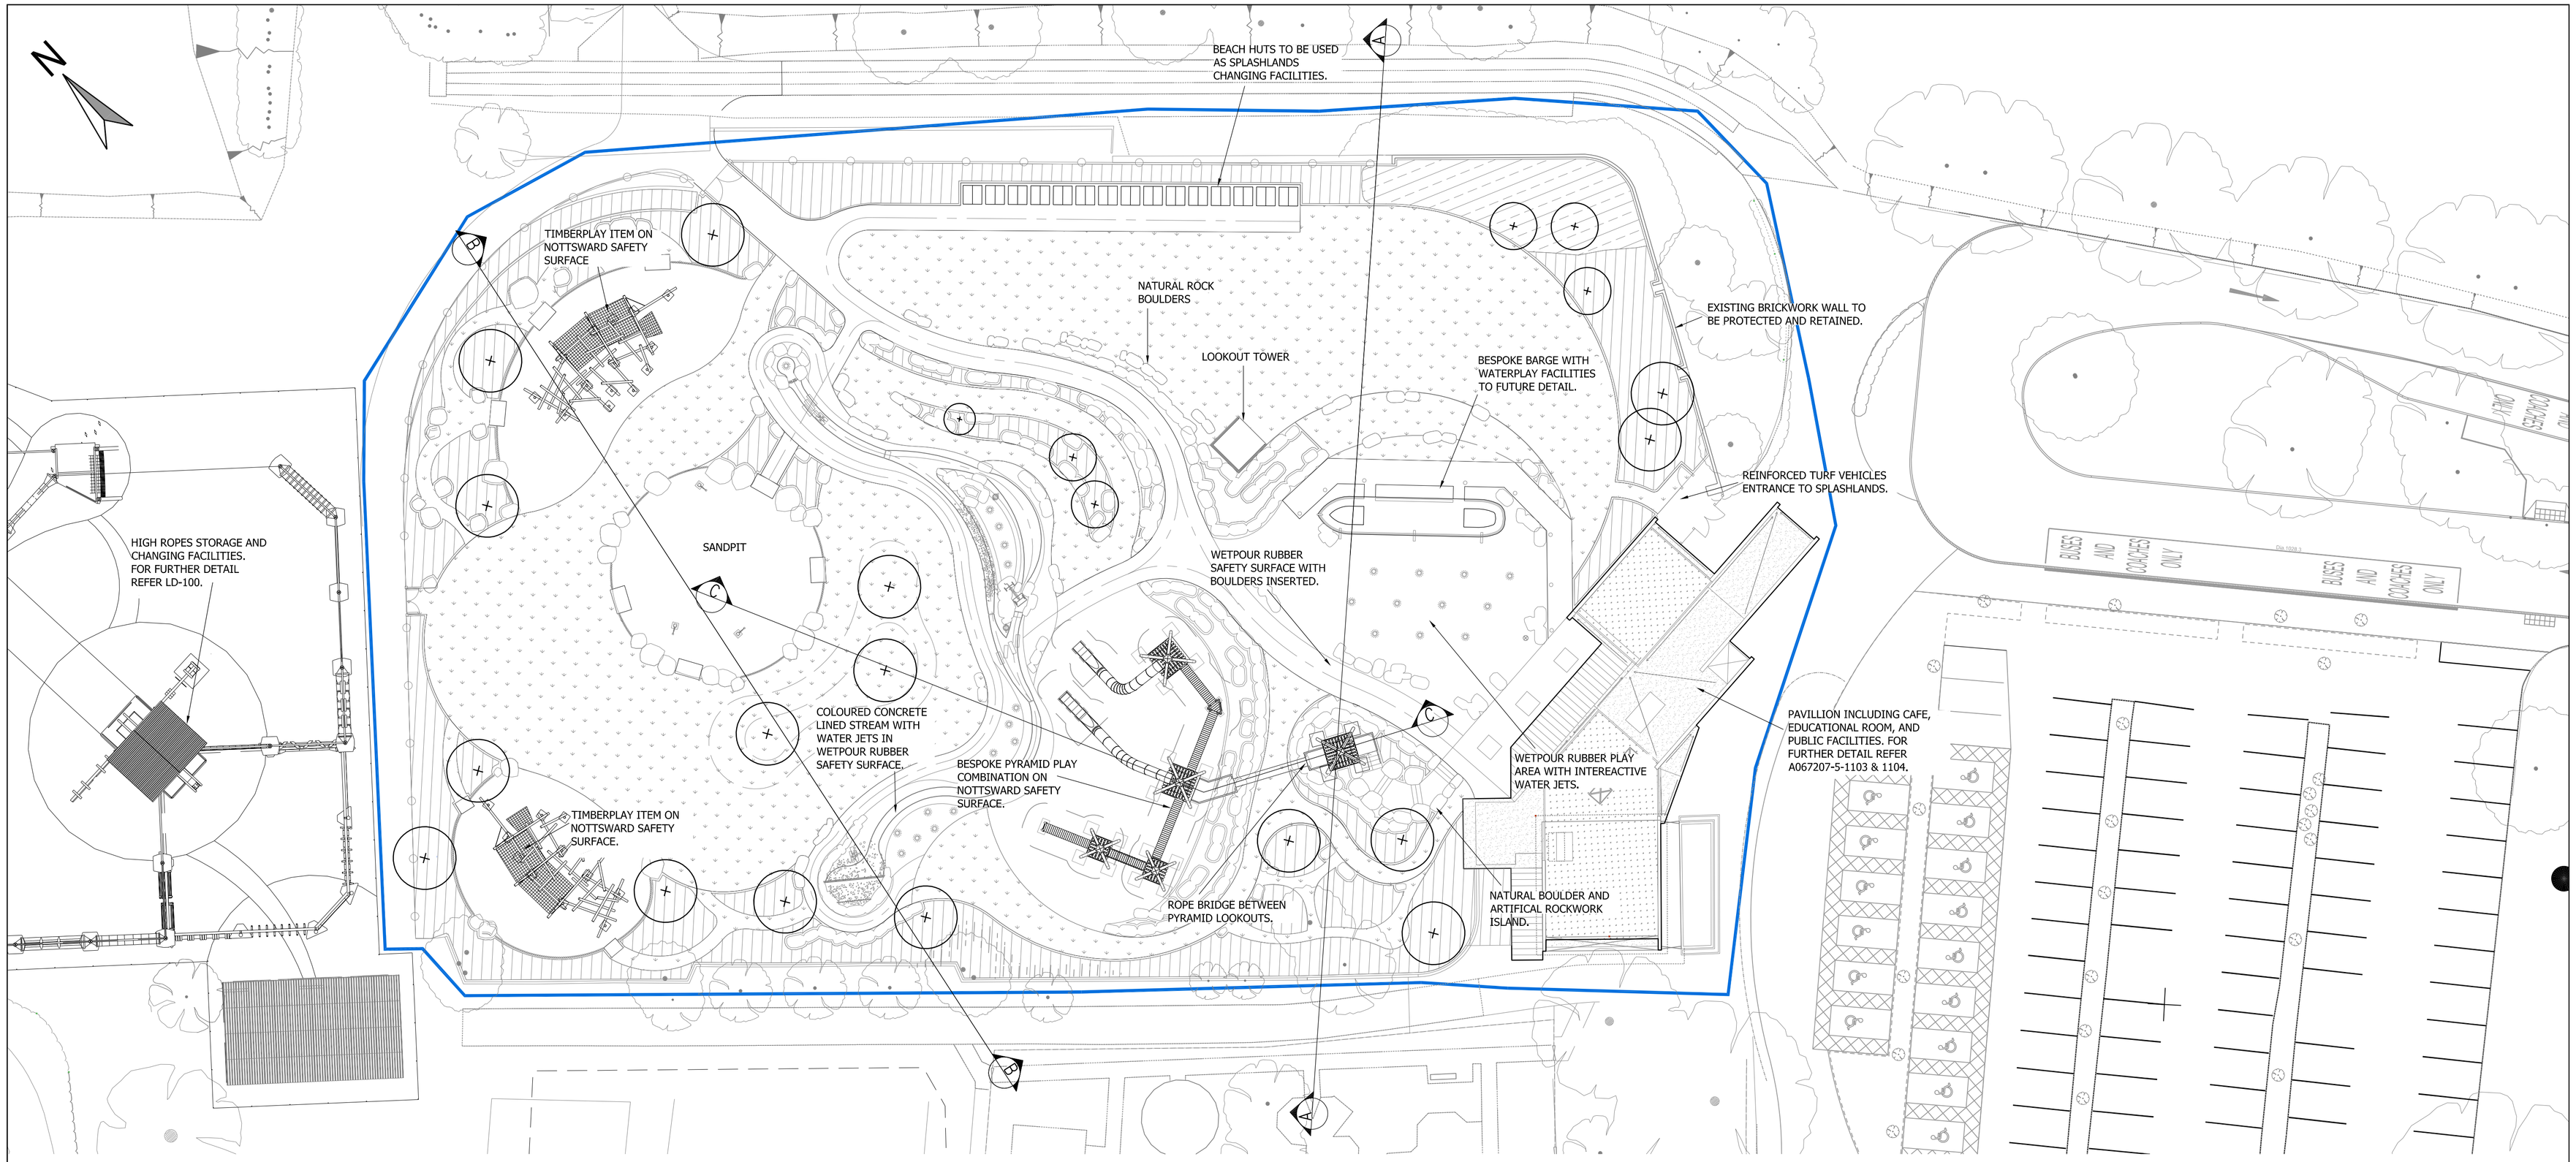


# WATER PLAY PARK - GENERAL ARRANGEMENT

SCALE - 1 : 250

**GENERAL NOTES**

1. [redacted] ALL DIMENSIONS ARE IN MILLIMETRES
2. THIS DRAWING IS TO BE READ IN CONJUNCTION WITH ALL OTHER RELEVANT CONTRACT DRAWINGS
3. THE CONTRACTOR SHOULD SITE CHECK ALL EXISTING DIMENSIONS SHOWN. ANY DISCREPANCIES ON THIS DRAWING IDENTIFIED BY THE CONTRACTOR SHOULD BE BROUGHT TO THE ATTENTION OF THE ENGINEER PRIOR TO CONSTRUCTION ON SITE
4. THE CONTRACTOR SHALL CONFORM TO ALL STATUTORY AUTHORITY REQUIREMENTS, CHECKING WITH THE EMPLOYER/CLIENT TO IDENTIFY BOTH BELOW GROUND AND OVERHEAD SERVICES. CONTRACTOR TO FULLY COMPLY WITH ALL CDM, H&S AND PARTY WALL ACTS THAT ARE CURRENT. ALL BS REFERENCES ARE TO CURRENT EDITIONS.
5. ALL TEMPORARY WORKS FOR FORMWORK, EXCAVATIONS ETC., TO BE THE DESIGN RESPONSIBILITY OF THE CONTRACTOR.
6. ALL LEVELS ARE IN METRES (A.O.D.)
7. FOR CROSS SECTIONS, REFER TO DRAWING A067207-5-1106.
8. FOR PLANTING DETAILS, REFER TO DRAWING A067207-5-1111.
9. FOR DETAILS OF TIMBERPLAY ITEMS, REFER TO DRAWINGS A067207-5-1108 & 1109.
10. FOR DETAILS OF WATER PLAY CHANNEL, REFER TO DRAWING A067207-5-1116.

**KEY**

**EXTENTS OF WATER PLAY PARK**

**PROPOSED TREE**

0 2.5 5 7.5 10 12.5 m

SCALE 1:250 @ A1; 1:500 @ A3

Reproduced from Ordnance Survey Digital Data by permission of Ordnance Survey ® on behalf of the Controller of Her Majesty's Stationery Office. © Crown Copyright. All rights reserved. Reference number 100017603.

PLANNING

| REV | DESCRIPTION | BY | CHK | APP | DATE |
|---|---|---|---|---|---|

WELWYN HATFIELD BOROUGH COUNCIL

GENEVA BUILDING,
LAKE VIEW DRIVE,
SHERWOOD BUSINESS PARK,
ANNESLEY, NOTTINGHAMSHIRE
NG15 0ED

TEL: +44 (0)1623 684 550
e-mail: nottingham@wyg.com

Project:
STANBOROUGH PARK
SPLASHLANDS
PHASE 2

Drawing Title:
WATER PLAY PARK
GENERAL ARRANGEMENT

| Scale @ A1 | Drawn | Date | Checked | Date | Approved | Date |
|---|---|---|---|---|---|---|
| 1 : 250 | ATF | 05.12.12 | KP | 05.12.12 | SM | 05.12.12 |

| Project No. | Office | Type | Drawing No. | Revision |
|---|---|---|---|---|
| A067207-5 | 51 | C | 1102 | |

© WYG Group Ltd.