Unit 9600
Hatfield Business Park
Frobisher Way
Hatfield
AL10 9TQ

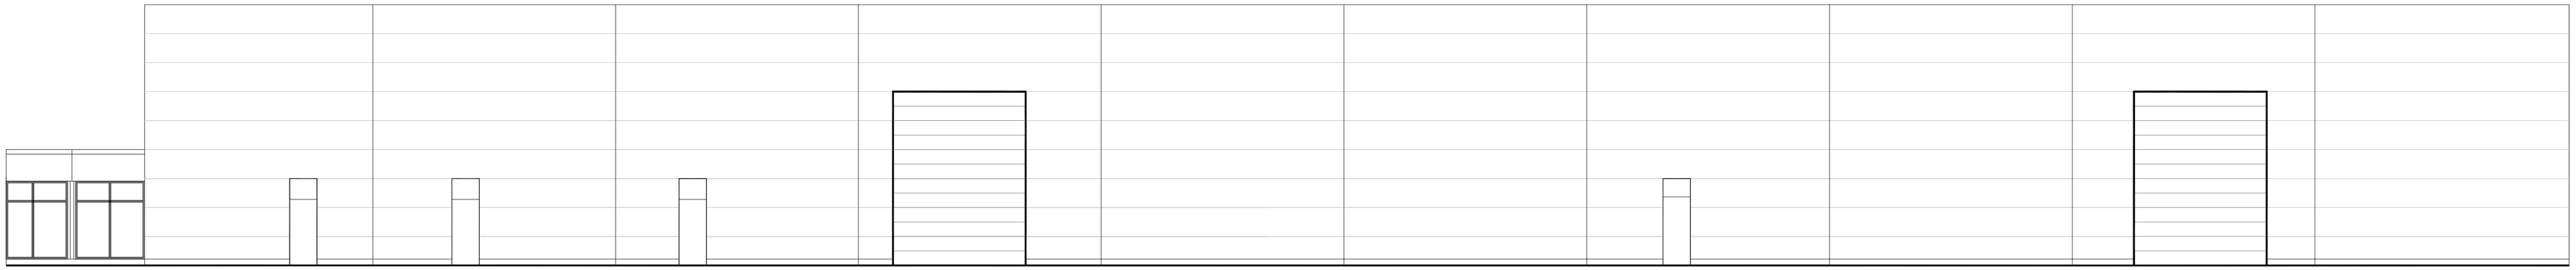

Existing North Elevation

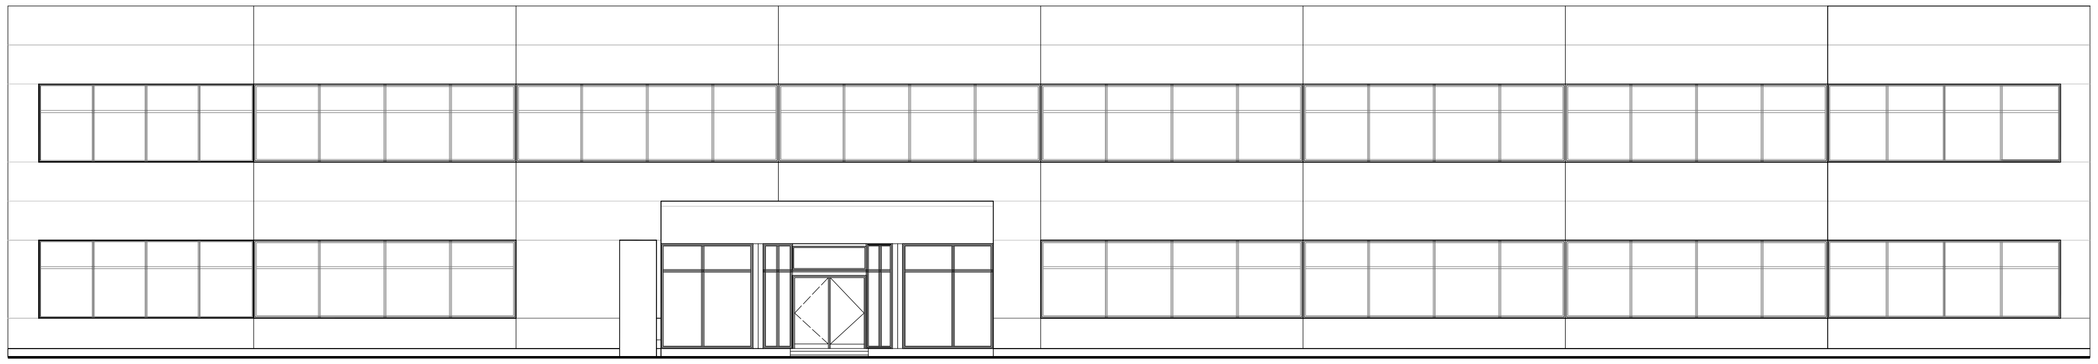

Existing East Elevation

Scale 1:100 @ A1

0m 5m

Existing External Elevations

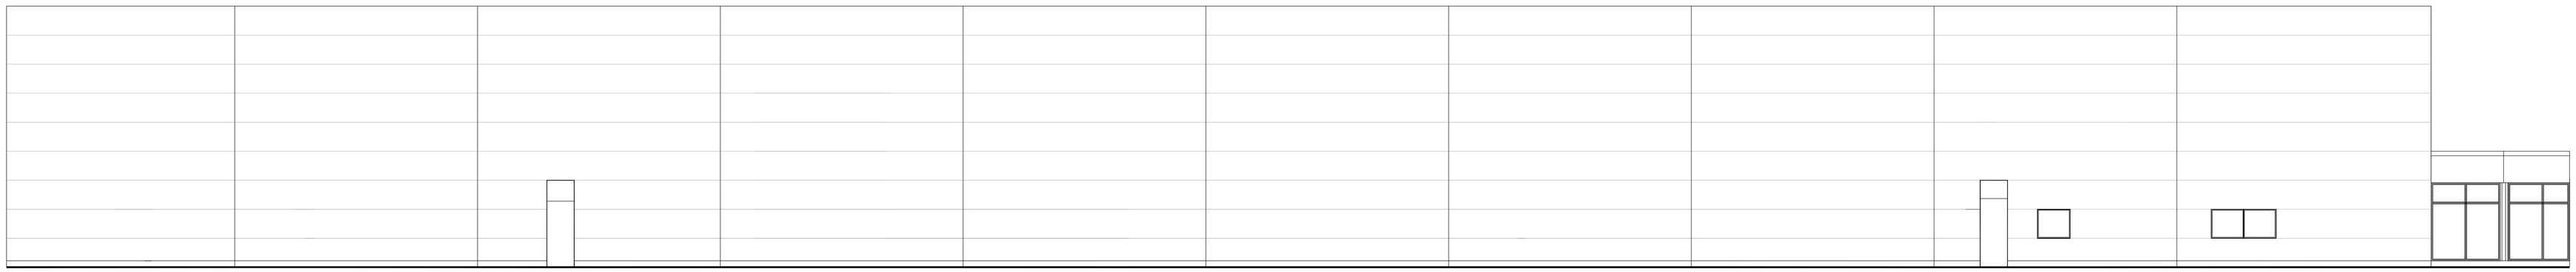

Existing South Elevation

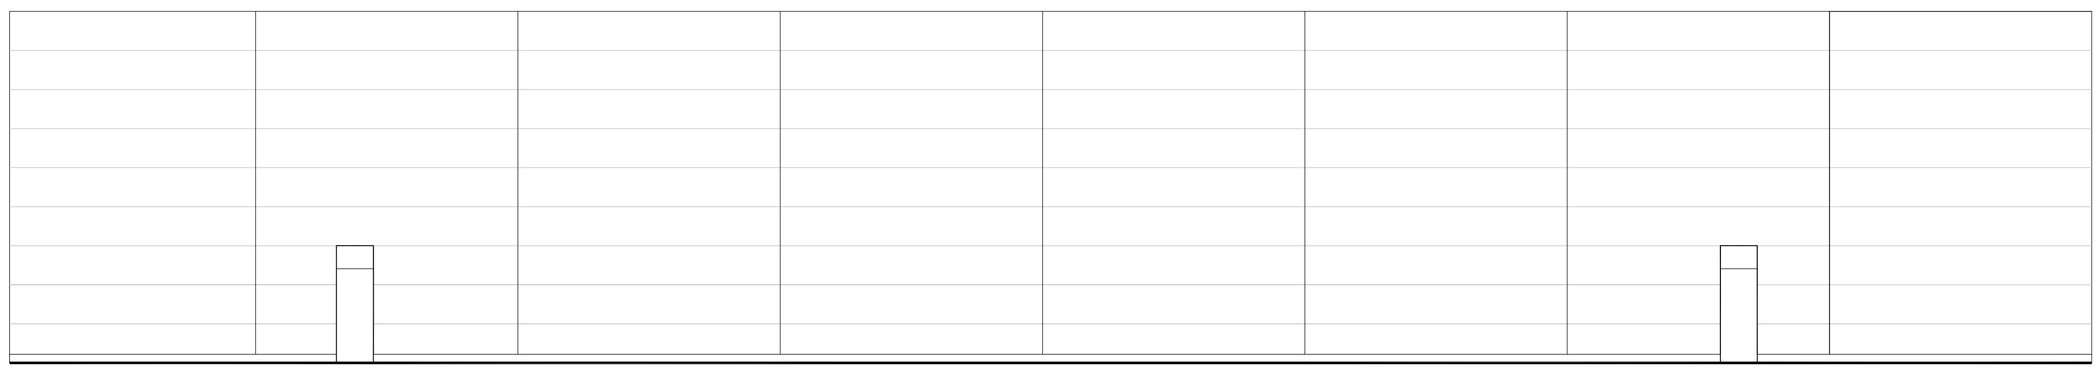

Existing West Elevation

REVISION	DESCRIPTION	DATE

PROJECT

Unit 9600
Hatfield Business Park
Frobisher Way
Hatfield
AL10 9TQ

TITLE

Existing External Elevations

SCALE

1:100 @ A1

MEASURED SURVEY

DRAWN BY

DATE

20/02/12

DRAWNIG NUMBER

0