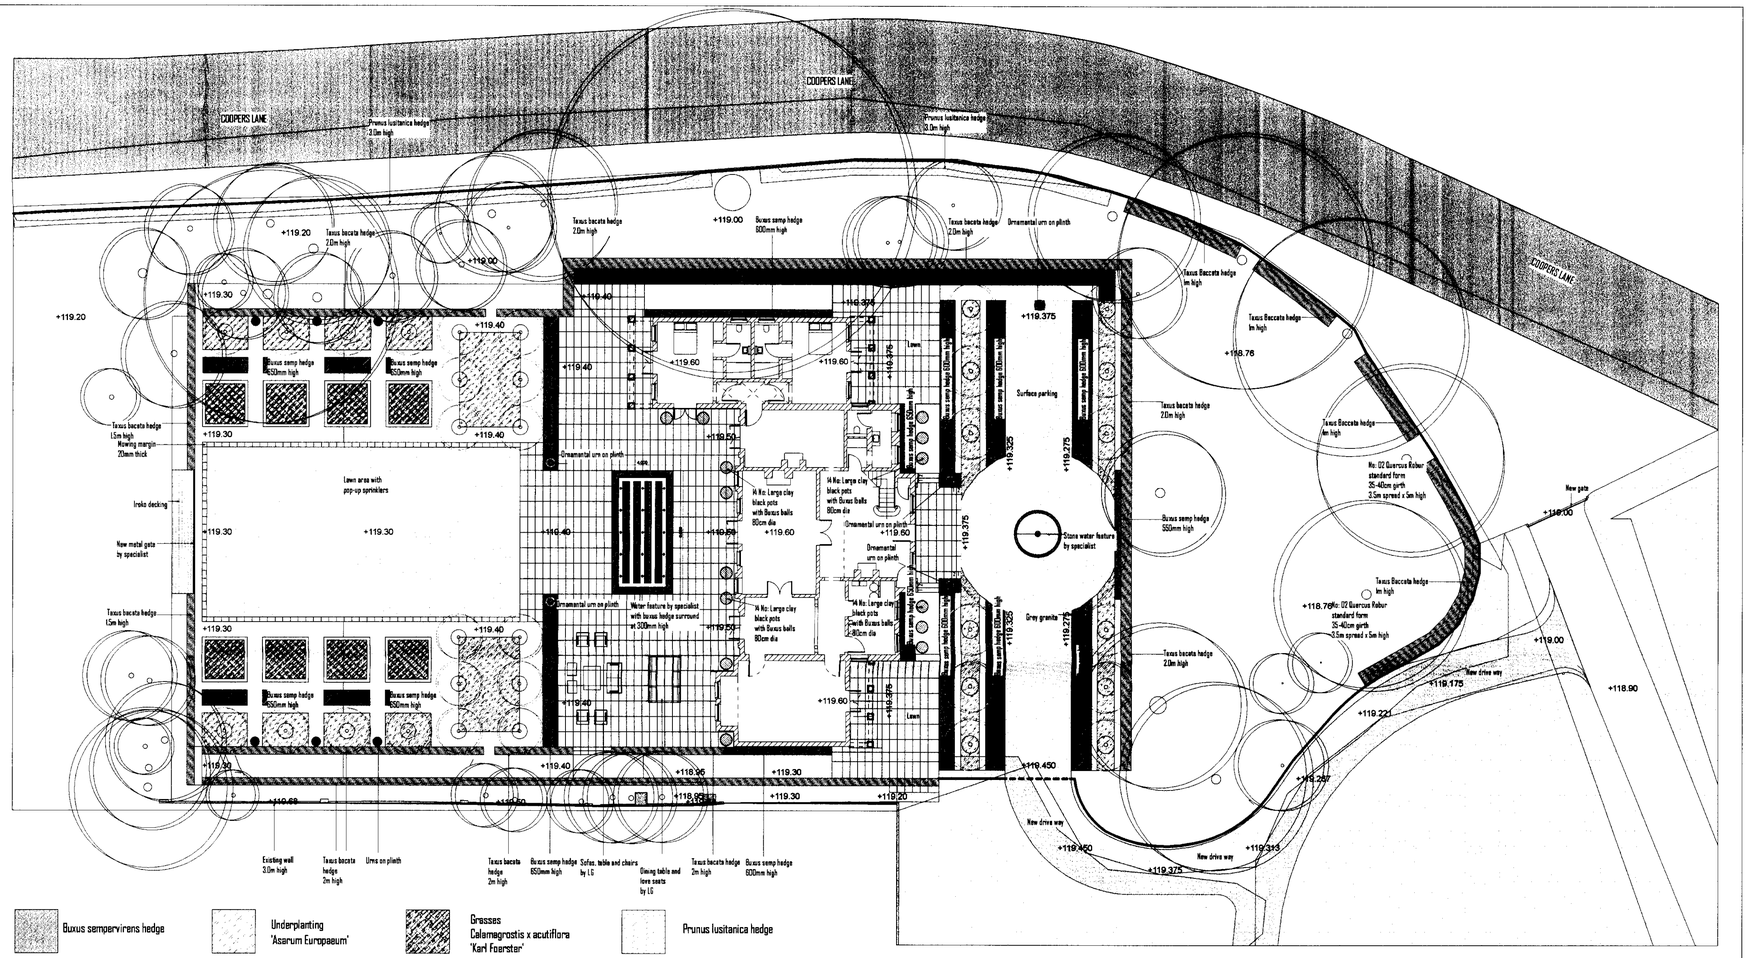

IMPORTANT NOTES:

- ALL GRAVEL AREAS TO HAVE IROKO EDGING ON ALL SIDES

- PAVING LAYOUT SHOWN IS INDICATIVE FOR AESTHETIC REQUIREMENTS ONLY. CUTTING LIST MUST BE PRODUCED BASED ON SITE MEASUREMENTS BY STONE MASON

AMENDMENT
03 JUL 2009
NO: 6

LUCIANO GIUBBILEI DESIGN GARDEN DESIGN Studio E4, The Imperial Laundry, 71 Warriner Gardens, London SW11 4XW Tel. 020 7622 2619. E-Mail: gardens@lucianogiubbilei.com	Title WEST LODGE		File Name MASTER PLAN	
	Scale on A1 1:200	Date 12-11-2008	Drawn by JC	Part Number 001 Rev. A

Luciano Giubbilei Design. The contractors is to verify all site dimensions. All work must comply with the current Building Regulations. No materials to be used or methods of workmanship employed that do not conform to the current relevant British Standard and Code of Practice. All measurements are taken from the survey and architectural drawings provided.

Rev A 01/07/09 Surface parking provided in lieu of carlift.

09/07/09
Amended.
31/7/09.