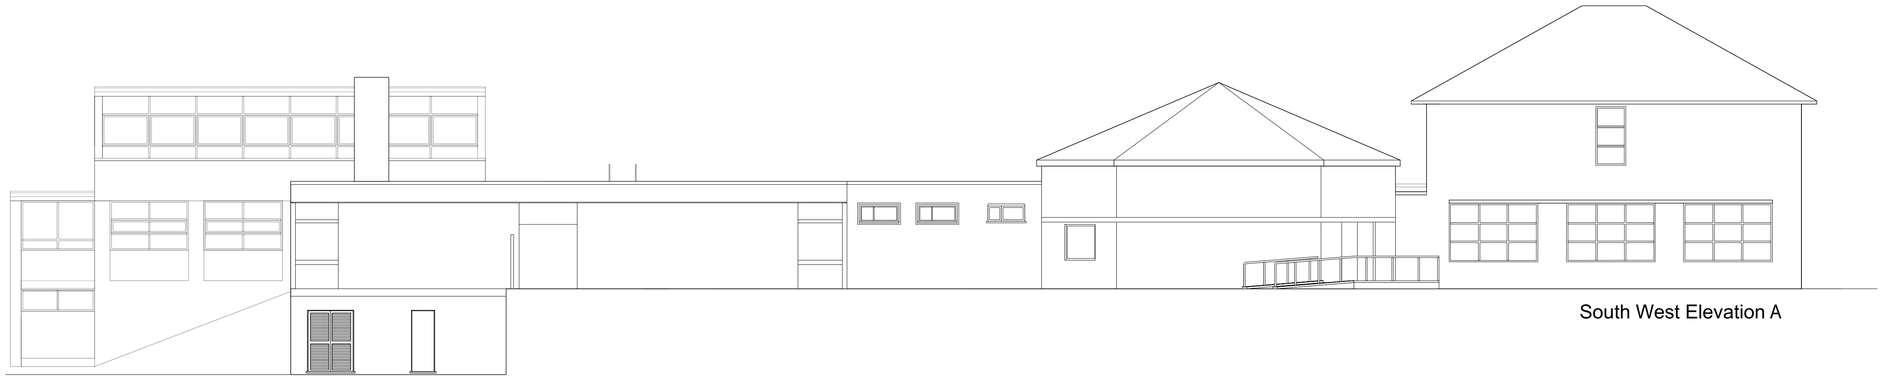

South West Elevation A

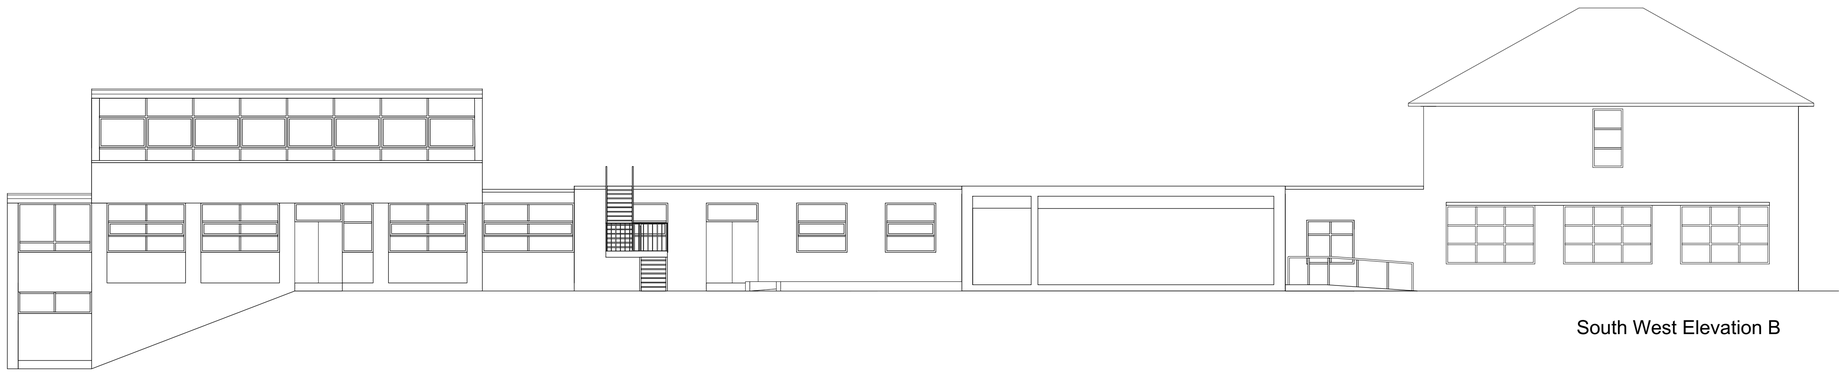

South West Elevation B

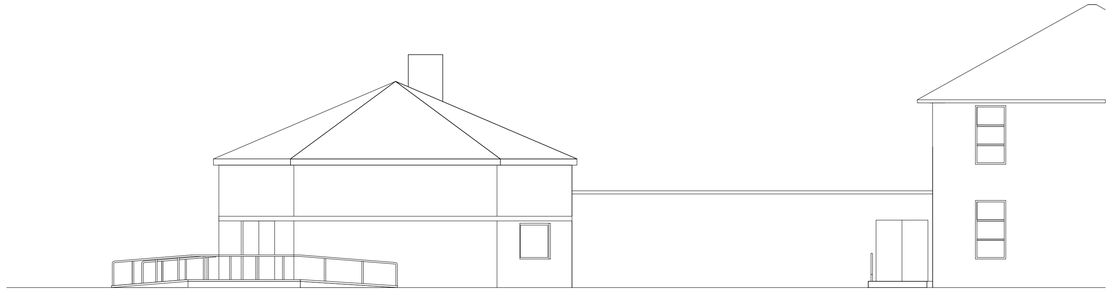

South East Elevation C

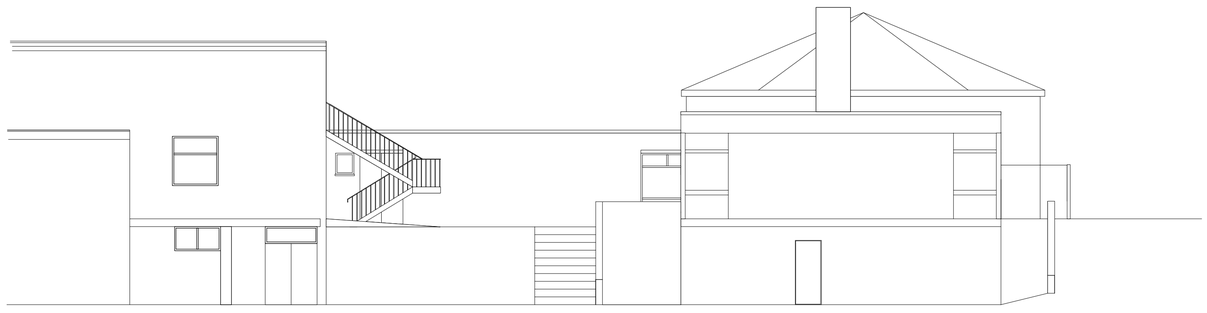

North East Elevation D

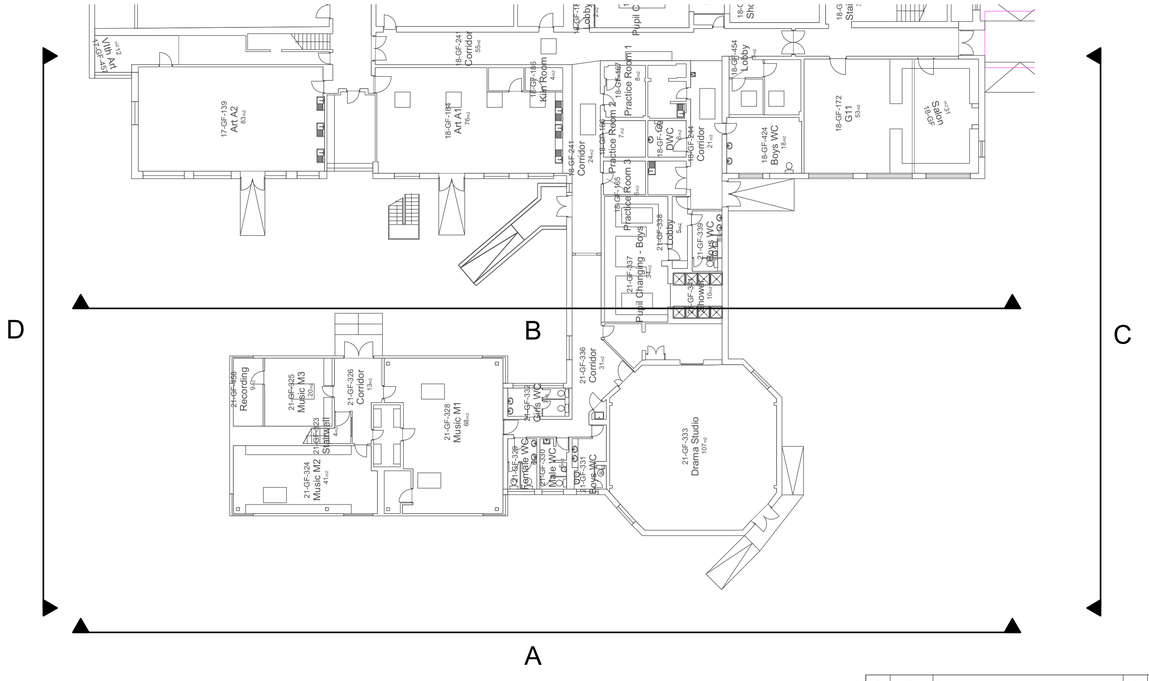

0 2 4 6 8 10 M

Lyster Grillet & Harding
Architect
1 Pemberton Place
Cambridge CB2 1XB
01223 351626
01223 366604
admin@lgharchitects.com
www.lgharchitects.com

Copyright © 2017 Lyster Grillet & Harding Ltd. All rights reserved.

job title: **Stanborough School Music/Drama Block**

client: **Hertfordshire County Council**

Rev.	Date	Notes	By	Chk
-	-	-	-	-

Clouded Areas Indicate revisions since last issue

work stage: Preparation and Brief

drawing status: **Approval**

date: 19/12/17 | drawn: JC | scales: 1:100 @ A1, 1:200 @ A1 | scales@A3: 1:200 @ A3, 1:400 @ A3

building + drawing title: **Existing Elevations**

job no. + work stage + building + drawing no.: **2142 / 03 / 0005**

revision: **-**