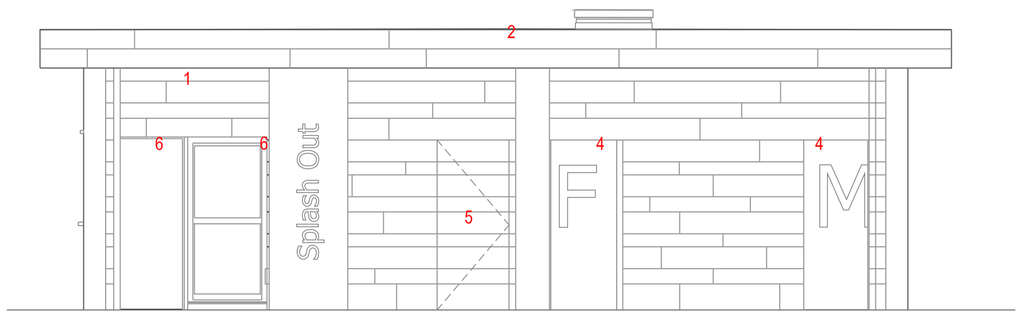

1 001111 - South West Elevation to Play Area
1 : 50

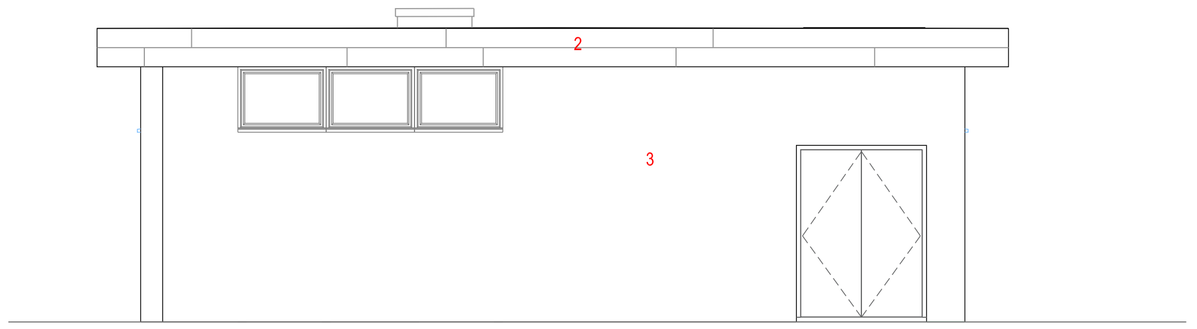

2 001112 - North East Elevation to Compound
1 : 50

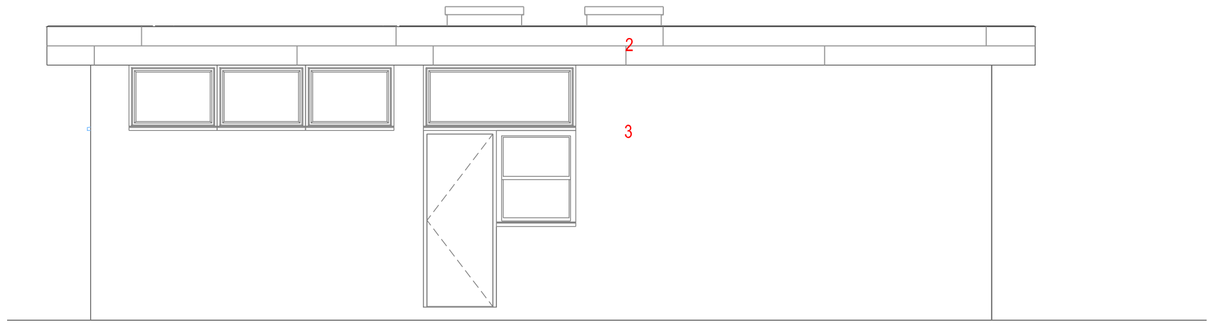

3 001113 - North West Elevation
1 : 50

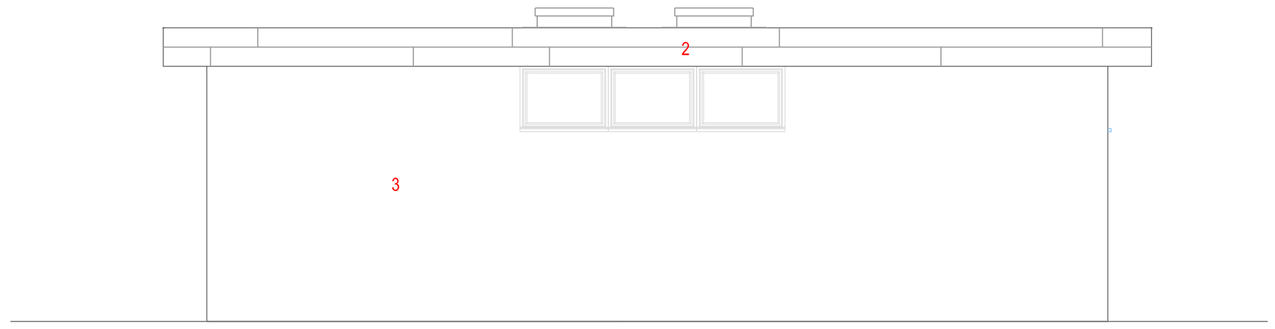

4 001114 - South East Elevation to Car Park
1 : 50

KEY

1. Front facade clad in Rockpanel
2. Eaves and soffits clad in Rockpanel on all four sides of the building
3. External wall to be painted including infilled windows
4. External doors to fold back 90 degrees during opening hours
5. Doors clad in Rockpanel
6. External security shutters to be replaced with a pair of outward opening doors

Revisions		

project name: **Splashlands Phase 1B**

drawing reference: Proposed Elevations_Phase 1B Toilet Block

document reference: M9671_ HUN_ rev: A_

status: **Preliminary**

cad ref: M:\M9671 Splashlands\24.0 Work Stage 4 - Technical Design\24.50 BIM\24.51 Central File\M9671-HUN-XX-XX-M3-A-CENTRAL FILE(Recovery).rvt

date: 16/01/19

sheet:

drawn: JS

scale: 1 : 50 @ A1

checked: PWL

Use figured dimensions only. All levels and dimensions to be checked on site. This drawing is to be read in conjunction with all other relevant drawings and specifications.
Hunters is a trading name of Hunter & Partners Limited.
© Hunter & Partners Limited. All rights reserved.

hunters

Space One Beadon Road
London W6 0EA

T 020 8237 8200
F 020 8741 2814
mail@hunters.co.uk

www.hunters.co.uk