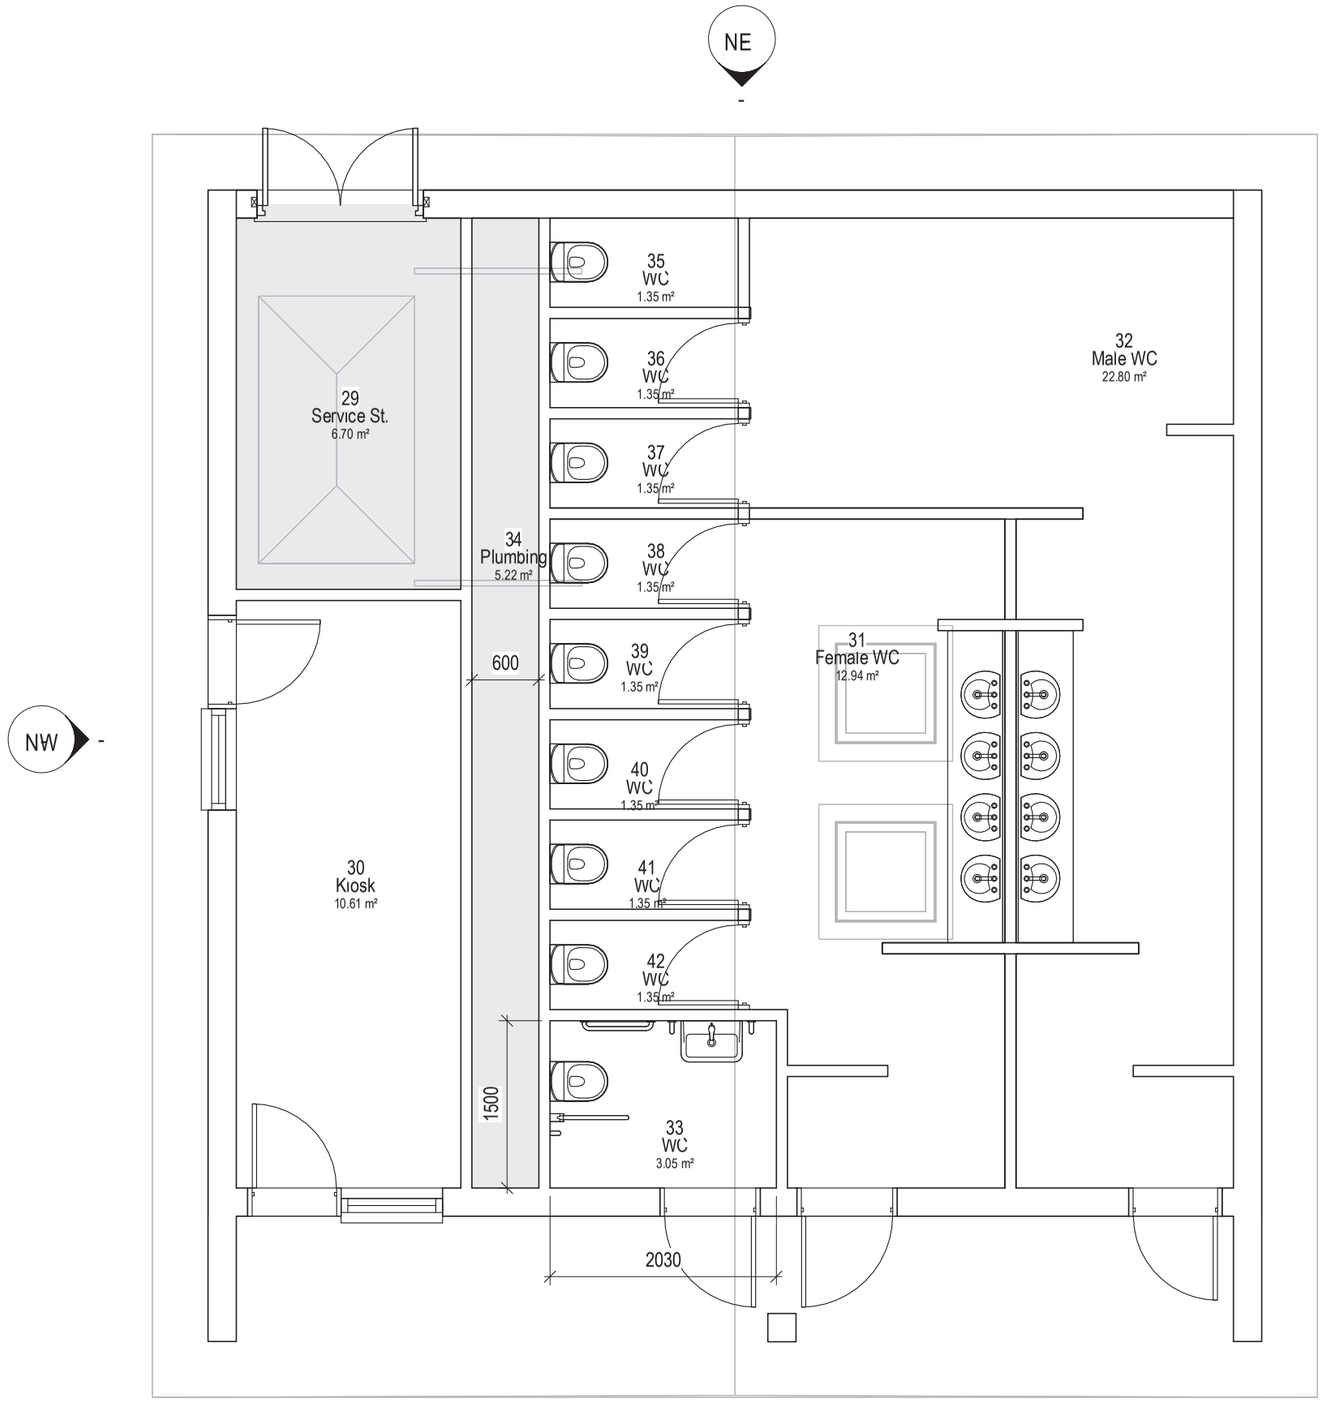

1 003000 - Ground Floor Plan Existing

1 : 50

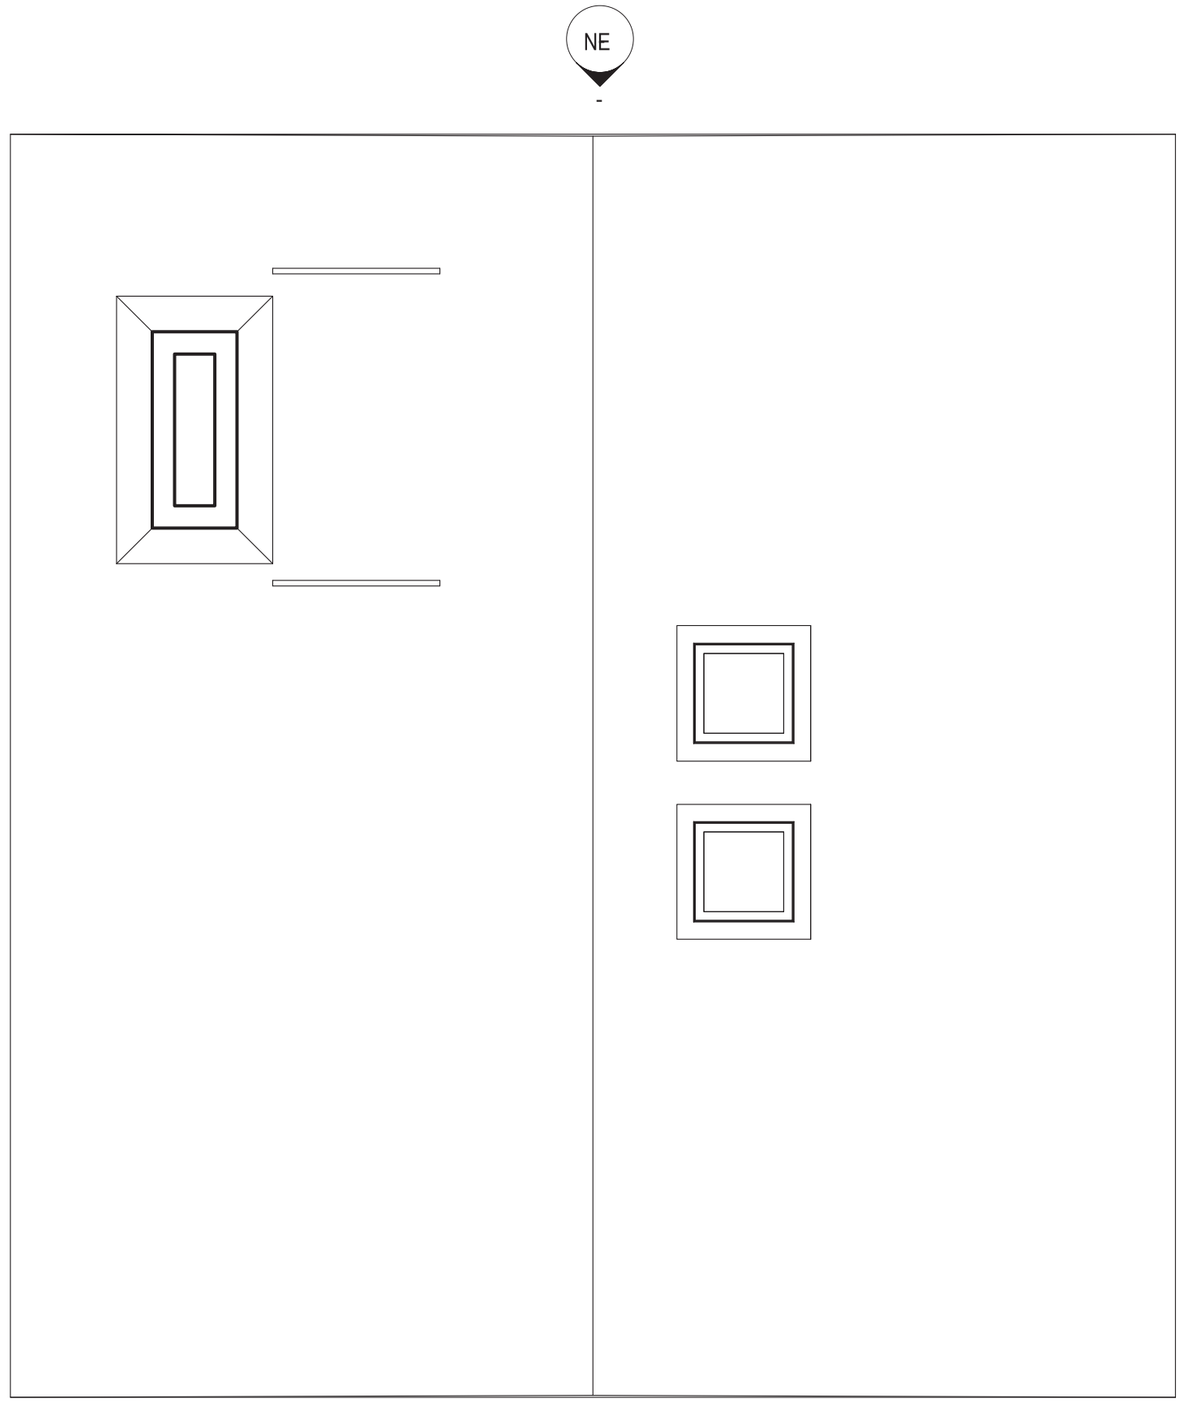

2 003001 - Roof Plan

1 : 50

Revisions			

project name: **Splashlands Phase 1B**

drawing reference: Existing Layout_Phase 1B Toilet Block Ground and Roof Plan

document reference: M9671_HUN_XX_XXX_XX_A_APL002

rev:

status: **Preliminary**

cad ref: M:\M9671 Splashlands\24.0 Work Stage 4 - Technical Design\24.50 BIM\24.51 Central File\M9671-HUN-XX-XX-M3-A-CENTRAL FILE(Recovery).rvt

date: 01/15/19

sheet: N/A

drawn: JS

scale: 1 : 50 @ A2

checked: PWL

Use figured dimensions only. All levels and dimensions to be checked on site. This drawing is to be read in conjunction with all other relevant drawings and specifications.
Hunters is a trading name of Hunter & Partners Limited.
© Hunter & Partners Limited. All rights reserved.

hunters

Space One Beadon Road
London W6 0EA

T 020 8237 8200
F 020 8741 2814
mail@hunters.co.uk

www.hunters.co.uk