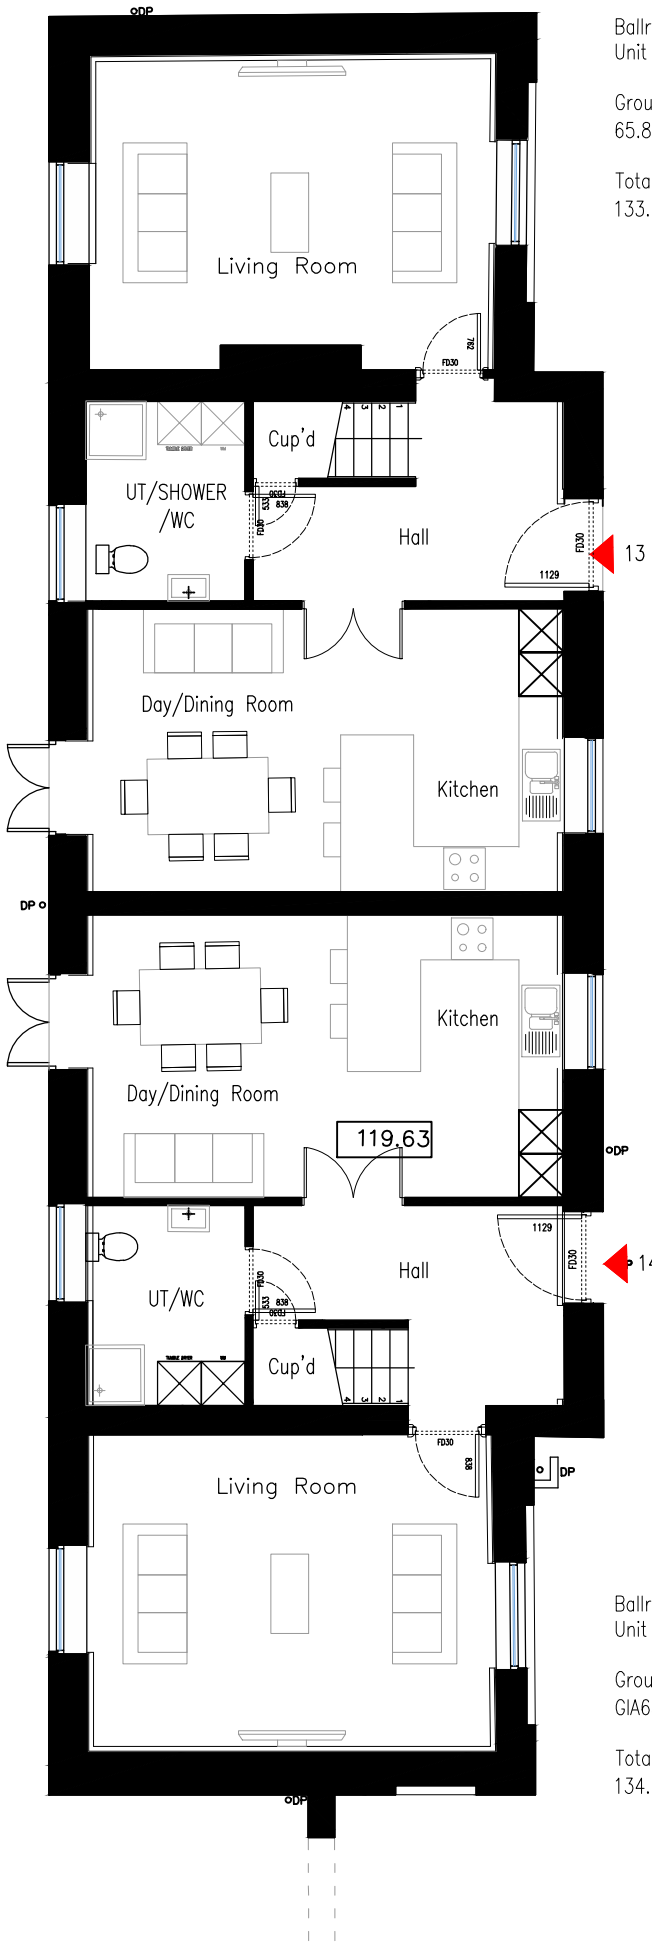

Ballroom Wing
Unit 13

Ground Floor GIA
65.8sqm/708s.f.

Total Floor GIA
133.6sqm/1438s.f.

Ballroom Wing
Unit 14

Ground Floor
GIA65.9sqm/709s.f.

Total Floor GIA
134.4sqm/1447s.f.

PROPOSED GROUND FLOOR PLAN, BALLWOOM WING
1:100

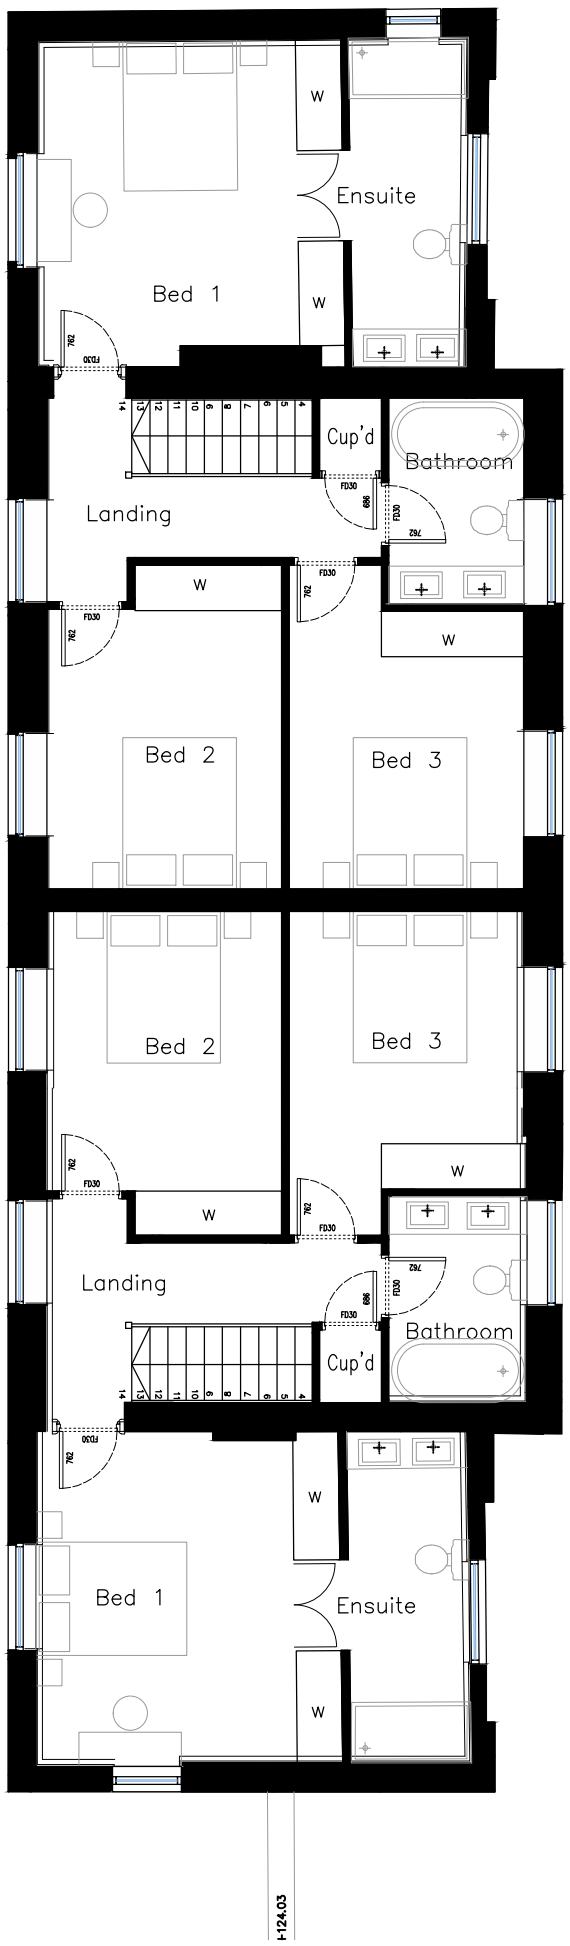

PROPOSED FIRST FLOOR PLAN, BALLWOOM WING
1:100

1:50	1	2.5	5m
1:100	2	5	10m
1:200	4	10	20m
1:500	10	25	50m

bryant + moore
ARCHITECTS
19–25 Salisbury Square, Old Hatfield, Herts AL9 5BT
Tel: 01707 251428 Fax: 01707 251429 Email: mb@bryantandmoore.co.uk

PROPOSED DEVELOPMENT AT:
Northaw House, Coopers Lane, Potters Bar, Hertfordshire EN6 4PS

DRAWING BASED UPON INFORMATION PROVIDED BY CSL LAND & ARCHITECTURAL SURVEYORS.
TO BE READ IN CONJUNCTION WITH THE HERITAGE STATEMENT.

PROPOSED FLOOR PLANS, BW - 12-13 **1:100@A3** **MARCH 2018** **PL_254_PL43**