


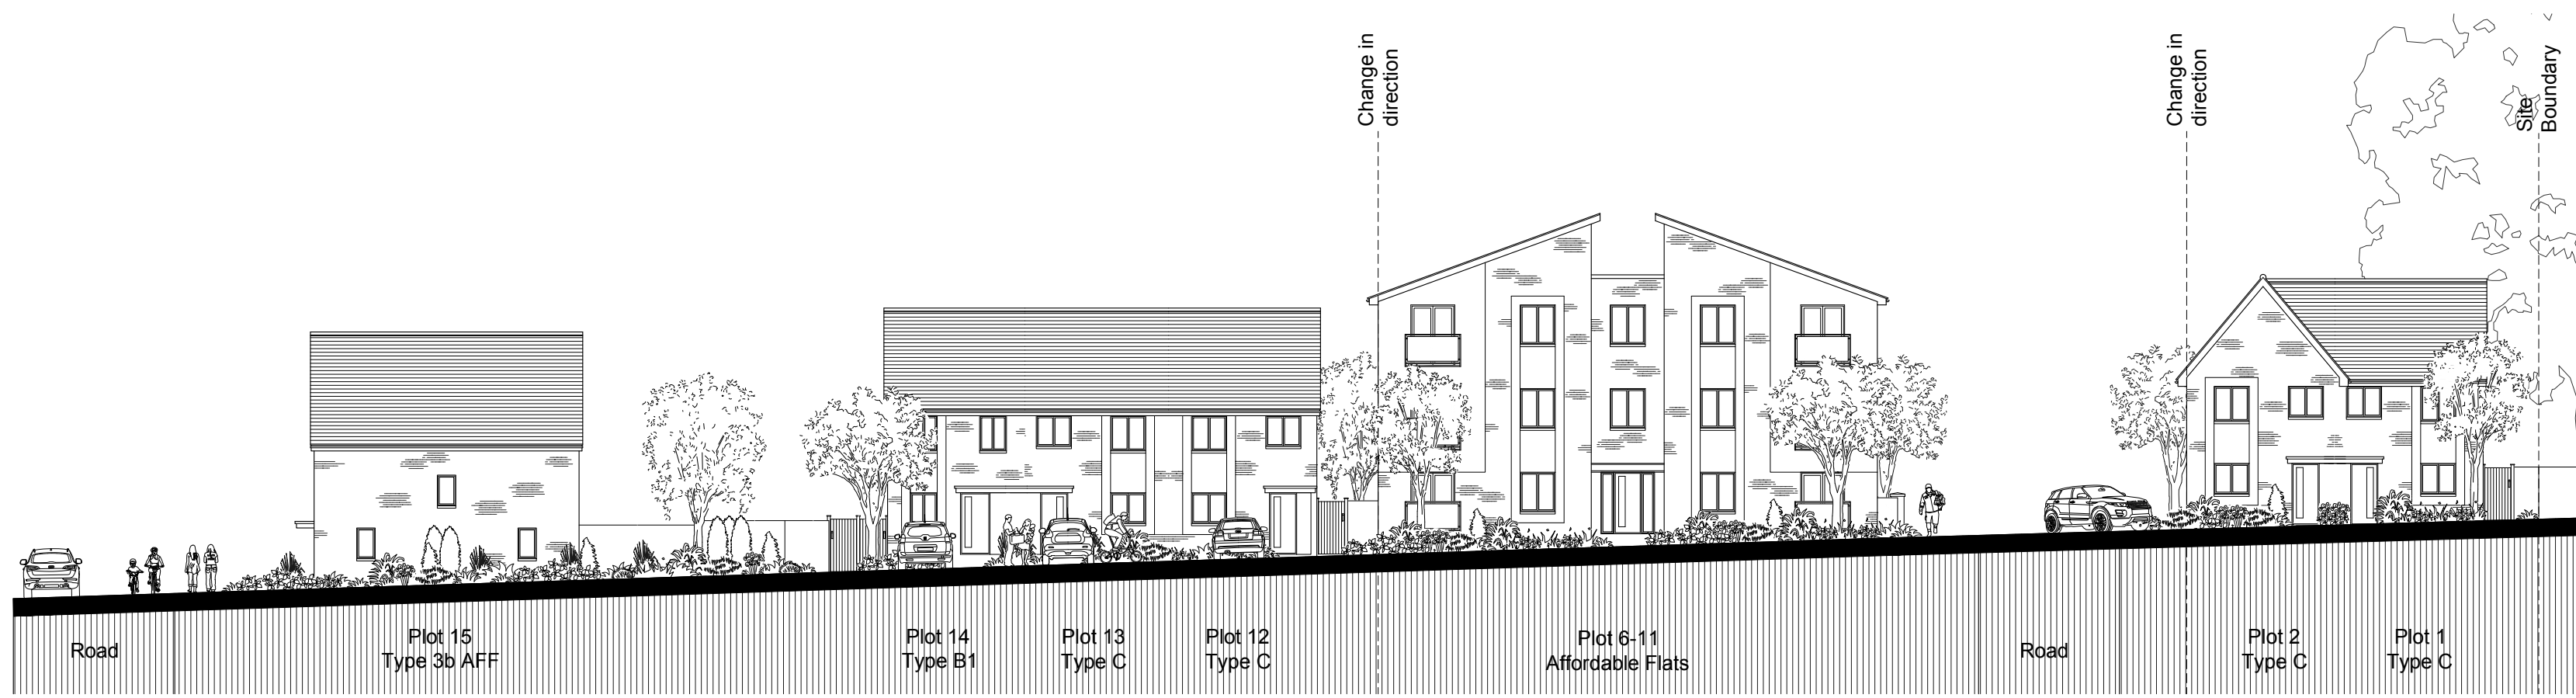

Section 1 - 1




Section 2 - 2




Section 3 - 3



Section 4 - 4

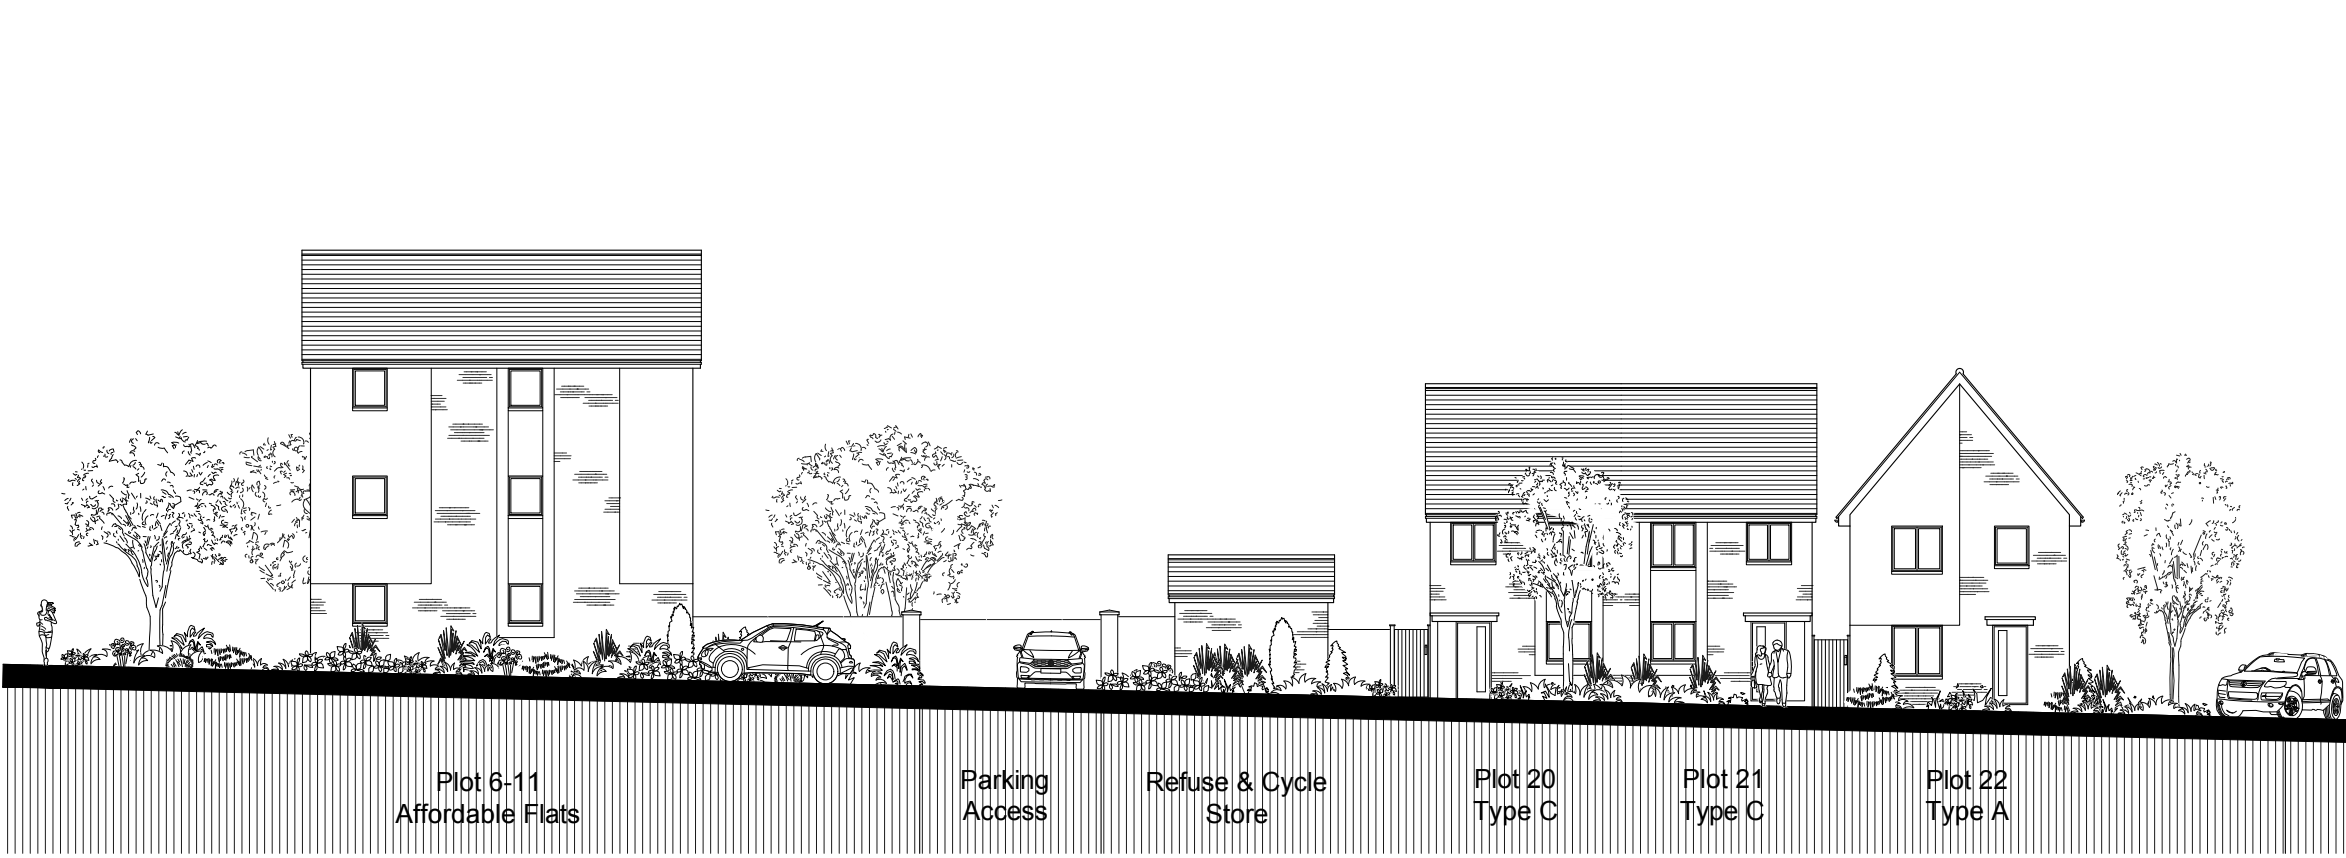


Section 5 - 5

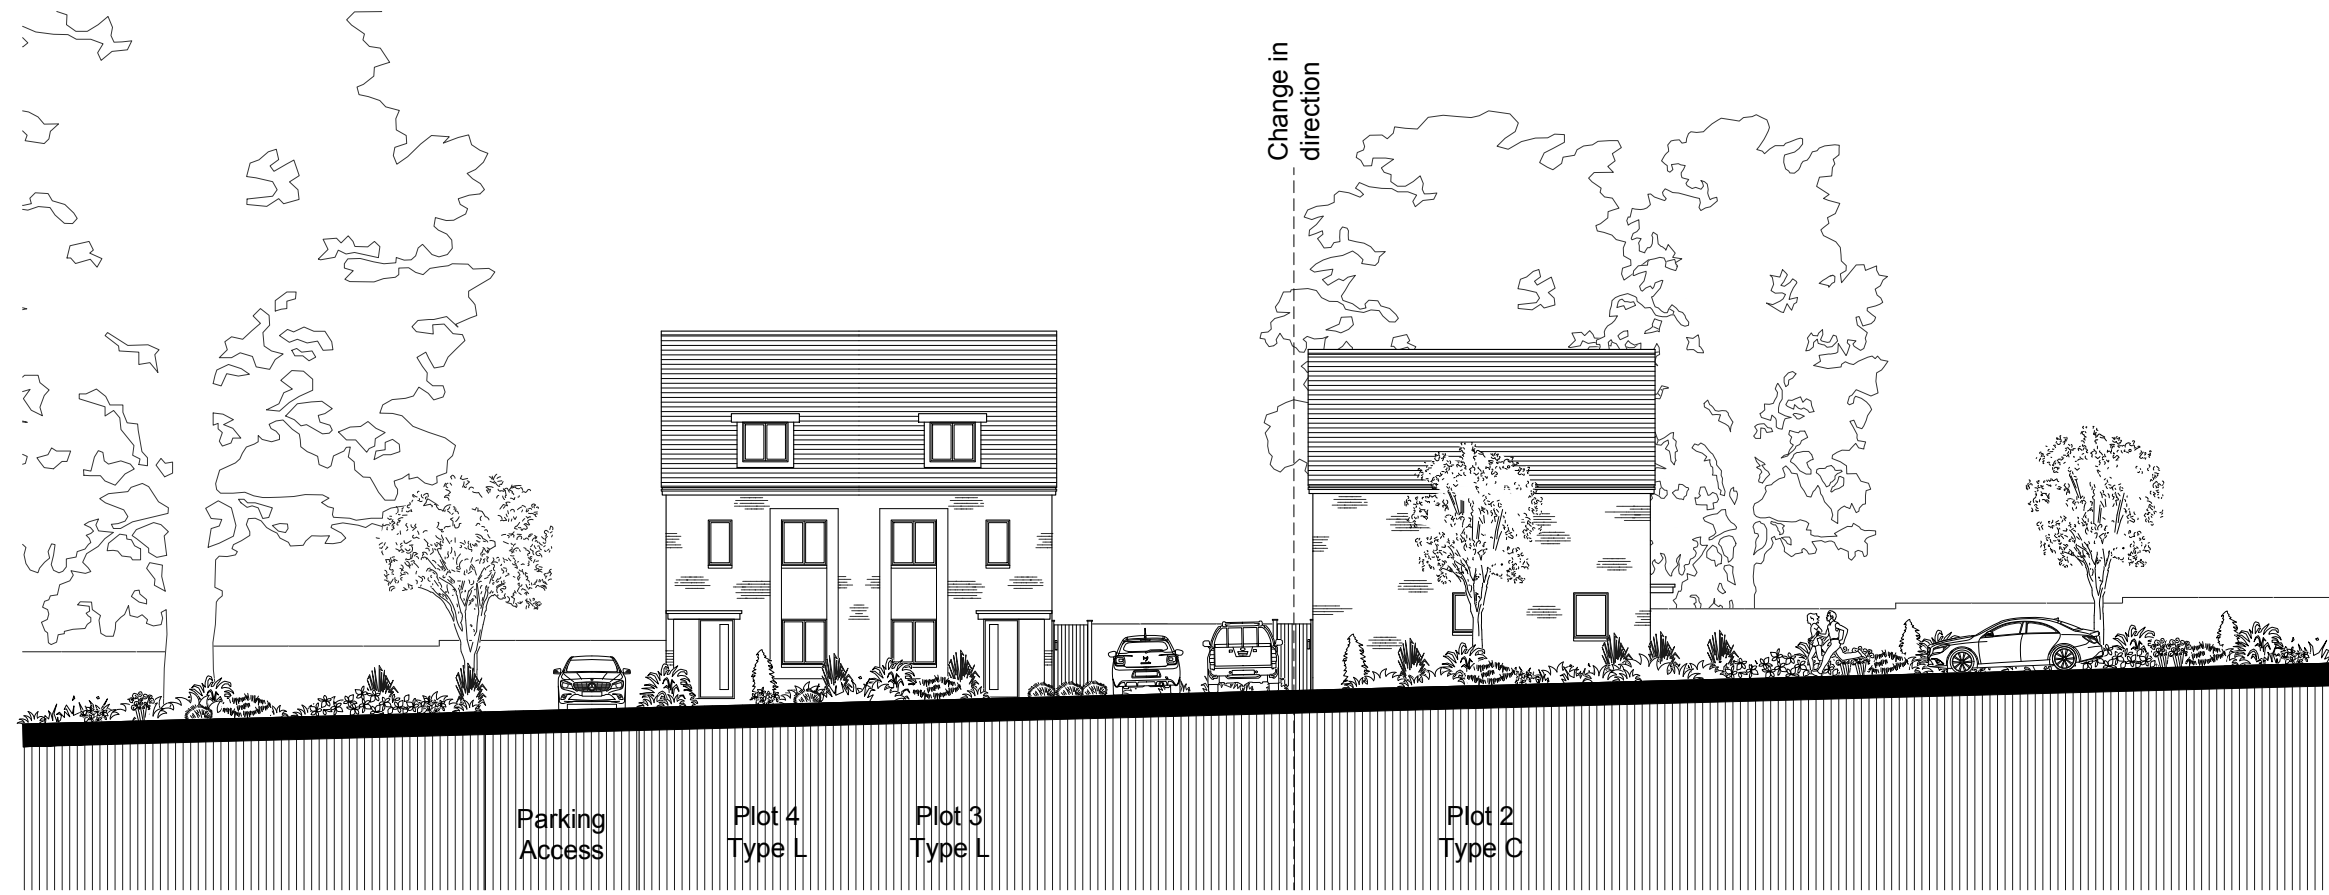

Section 6 - 6



Key Plan (not to scale)

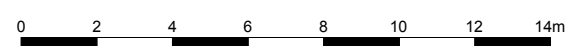

 cmyk PLANNING AND DESIGN cmyk (Planning & Design) Ltd 6 The Gavel Centre, Parkers Wood St Albans, Herts. AL3 6PQ t: 01727 830123 e: email@cmykuk.net www.cmykuk.net	 Abbey NEW HOMES Abbey Developments Ltd. Abbey House, 2 Southgate Road Potters Bar, Herts, EN6 5DU	Job: Filbert Close, Hatfield.		Rev.
		Title: Street Scenes 1 - 6		
		Scale: 1:200 @A1	Date: Dec 2021	
		Dwg No: 2060 / P / 40.01		