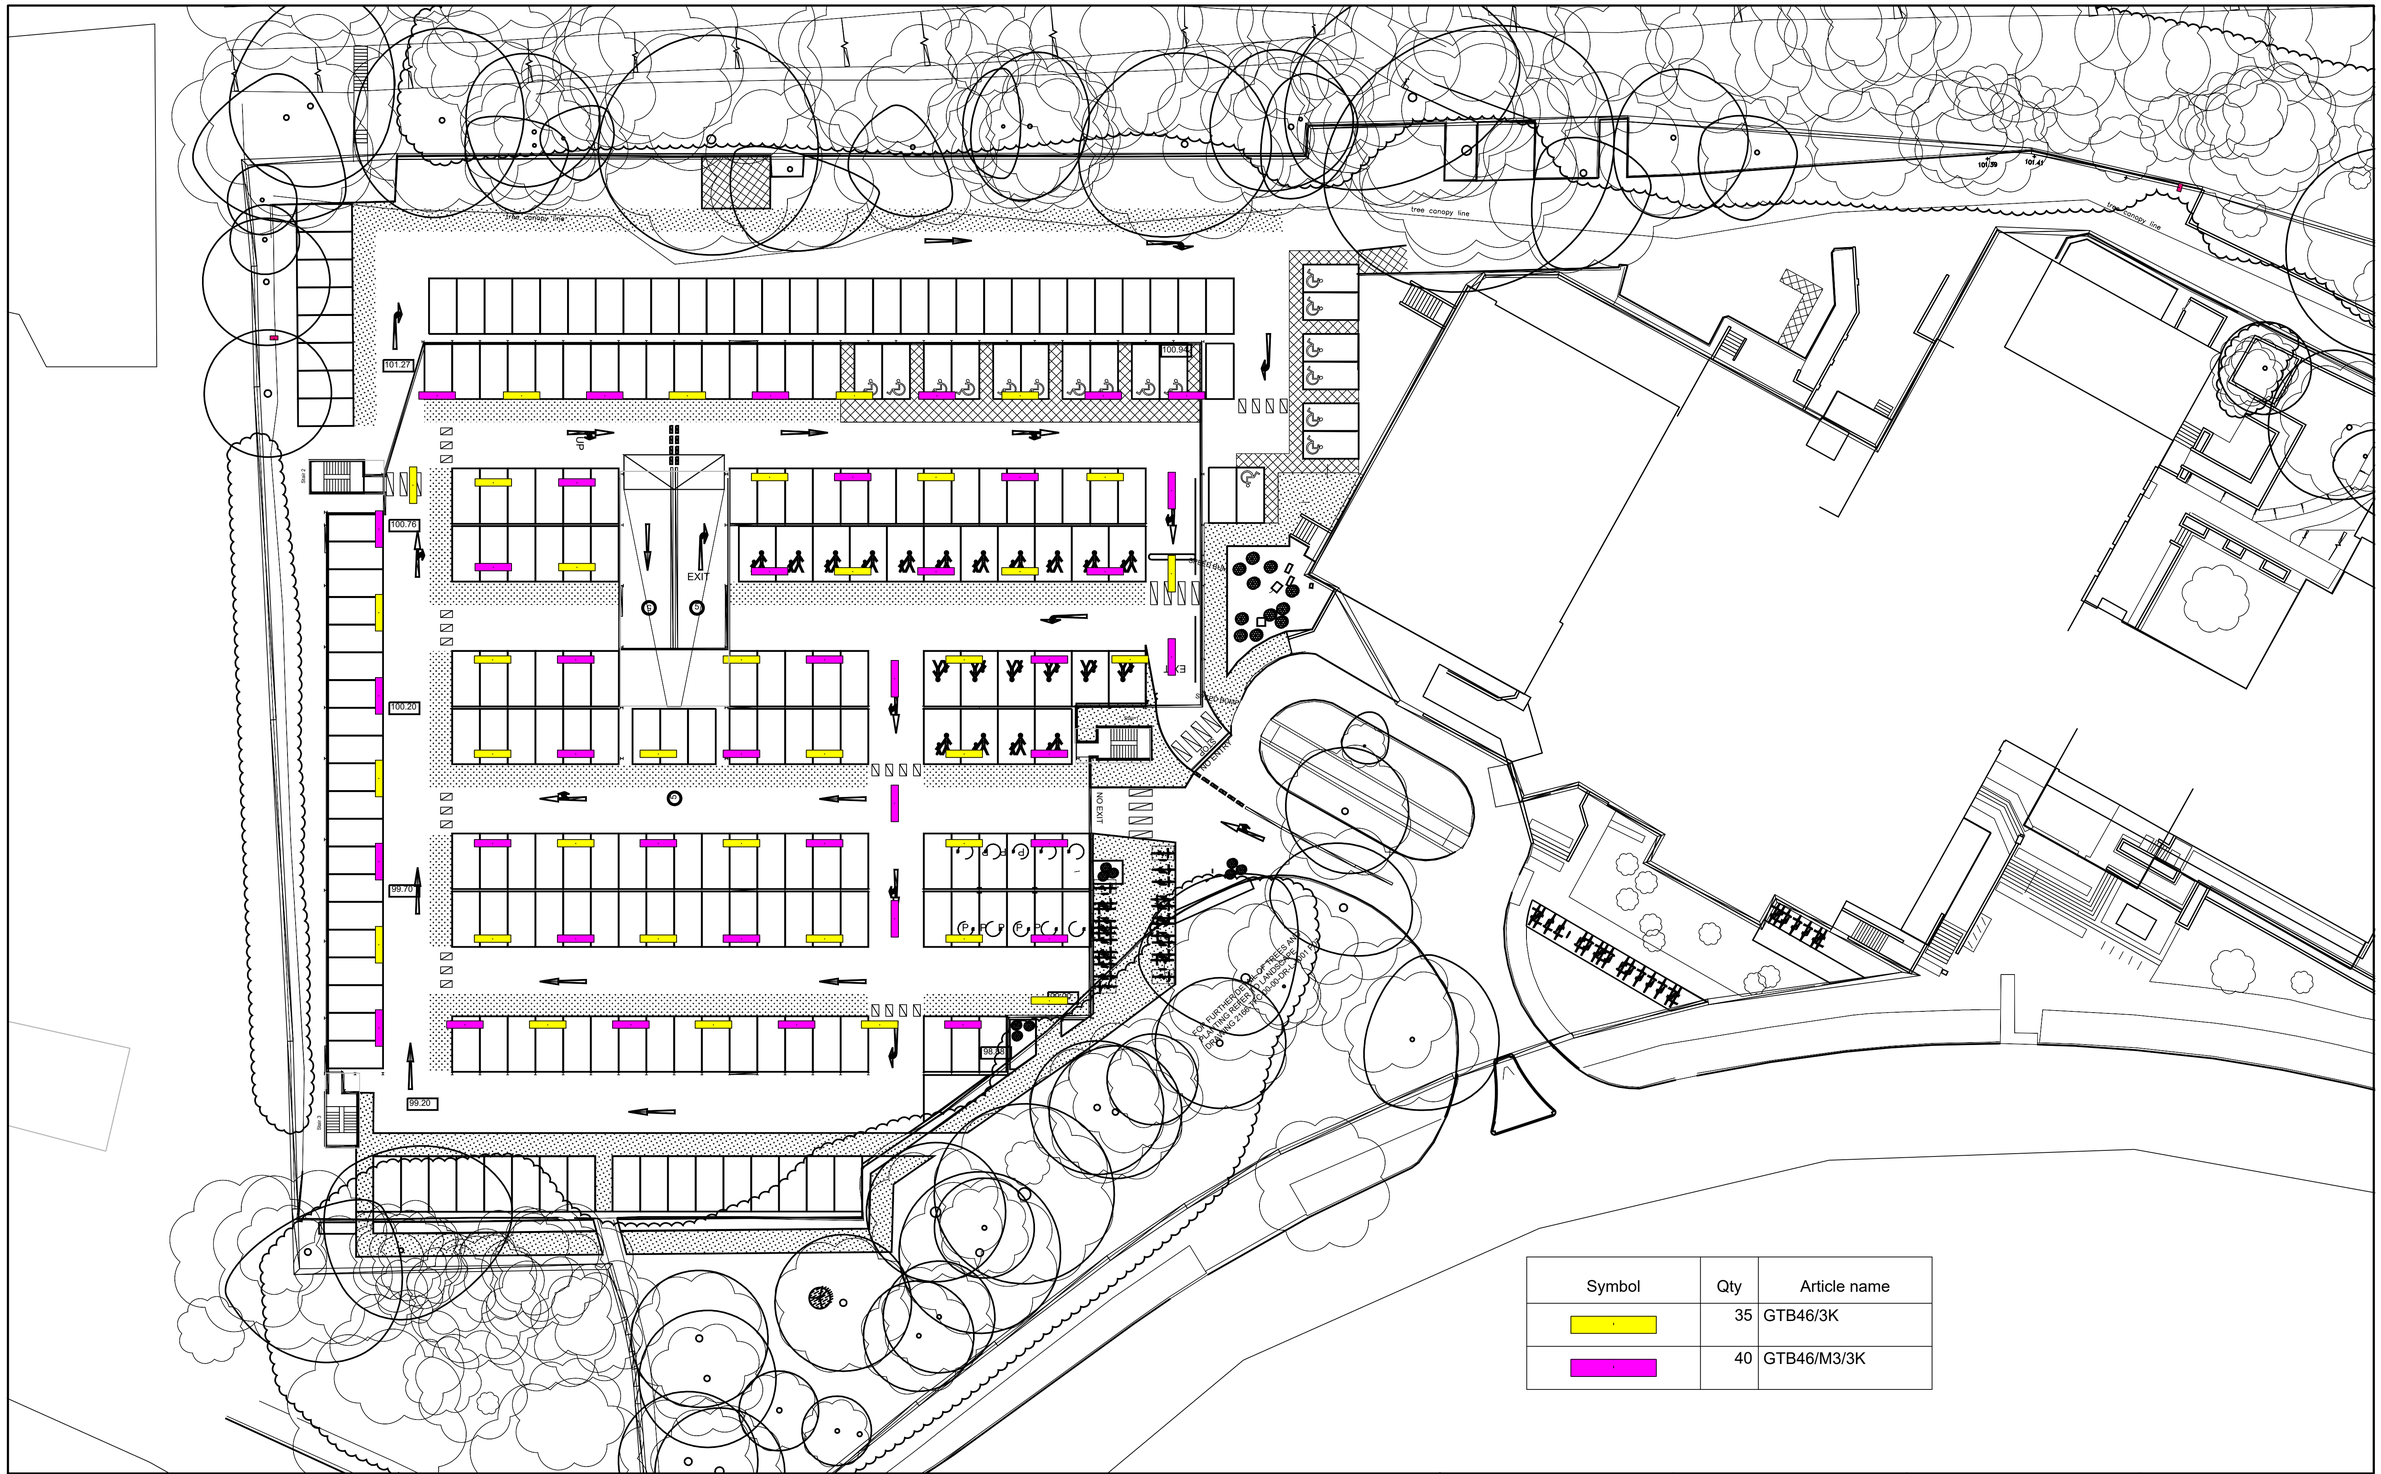

Symbol	Qty	Article name
	35	GTB46/3K
	40	GTB46/M3/3K

Copyright: This drawing remains the property of Wirefield Ltd. It must not be copied, lent or distributed without the permission of Wirefield Ltd.

Disclaimer: In keeping with the Company's policy of continued improvement, Wirefield Limited reserve the right to change specifications without notice. The information contained herein is representative only of general models and does not form part of any contract.

Design Responsibility: Unless explicitly agreed in writing Wirefield Ltd. will not accept design responsibility.

Further Information: If you require more information please contact the Wirefield Technical Department on 08448 475100

wirefield

Wirefield Limited.
Unit 38 Standard Way, Fareham Industrial Park, Fareham, Hampshire. PO16 8XG UK.
Tel: 08448 475 100
Sales@wirefield.co.uk
www.wirefield.co.uk

ISSUE NO: P06	ORIG BY: ...	ORIG DATE: ...	SCALE: .not to scale..
SHEET NO: 1 OUT OF ...	MOD BY: NW	MOD DATE: 12/11/21	DOC SIZE: A3

PROJECT TITLE: Campus West MSCP under deck lighting layout