1 P010 **Proposed Section A-A**
Scale - 1 : 200

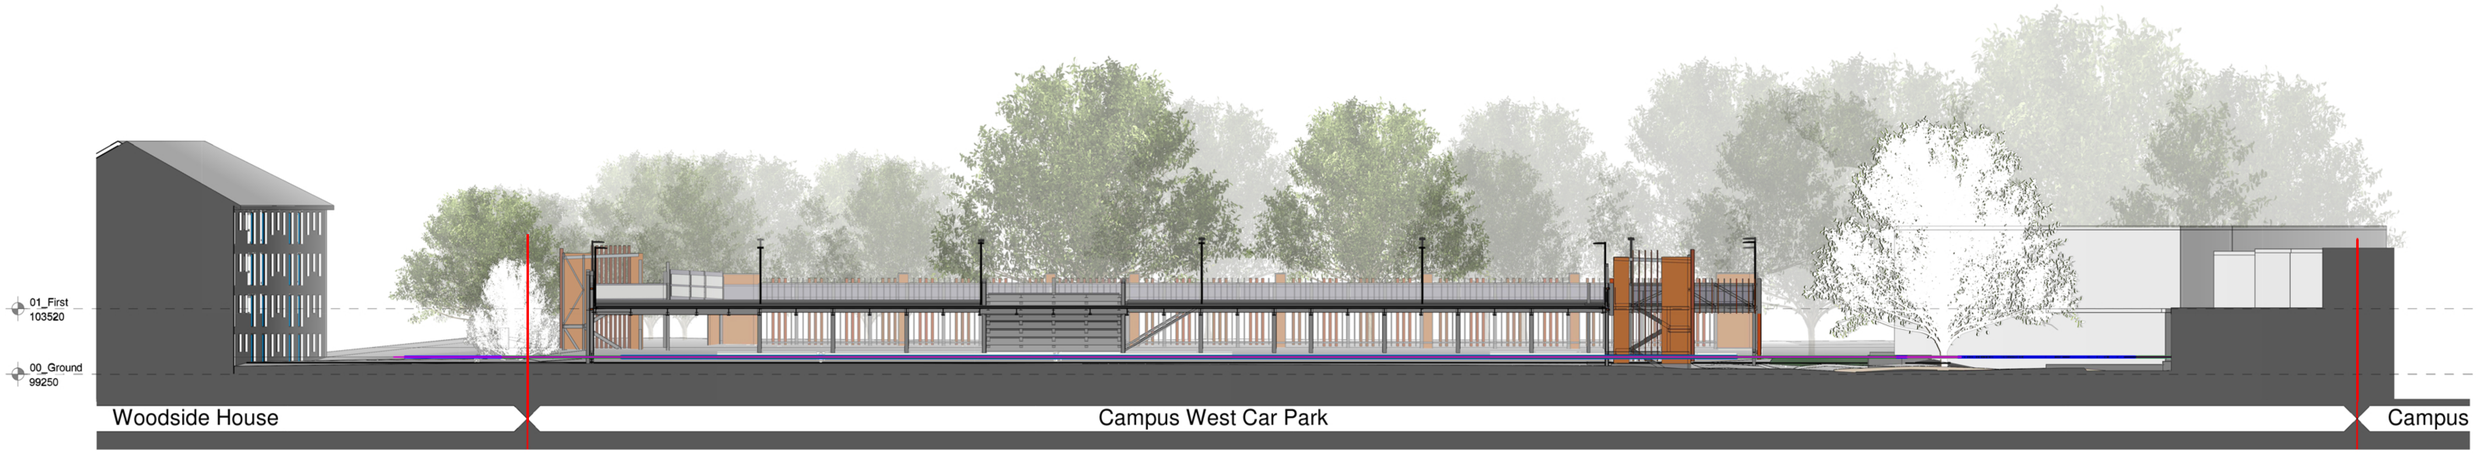

2 P010 **Proposed Section B-B**
Scale - 1 : 200

Notes:

- All drawings are subject to Planning and Building Control consent.
- The details shown are for design intent purposes only and are subject to further design development with suppliers and sub-contracters
- Proposals subject to consultation and approval from Local Authority Building Control or an Approved Inspector
- All setting out dimensions should be checked on-site prior to construction and any discrepancies and/or omissions should be reported to the Architect immediately

Drawn By: AH
Date:
Checked By: DH
Date:

Rev.	Date	Details	Drawn	Chkd

Issued for: PLANNING

Project/Client: Campus West Car Park Welwyn Garden City

Project No: 20025

Scale: As indicated @ A1

Drawing: Proposed Section A & B

Dwg No: P010

Rev:

BrightSPACE architects
27 Glasshouse Studios, Fryern Court Road, Fordingbridge, Hampshire, SP6 1QX
T: (01425) 655806/653639
www.brightspacearchitects.com

© BrightSpace Architects Ltd. Contractors must work only to figured dimensions which are to be checked on site Registered Office - 17 Northover Rd, Pennington, Lymington, Hampshire, SO41 8GU. Registered Number - 07399008