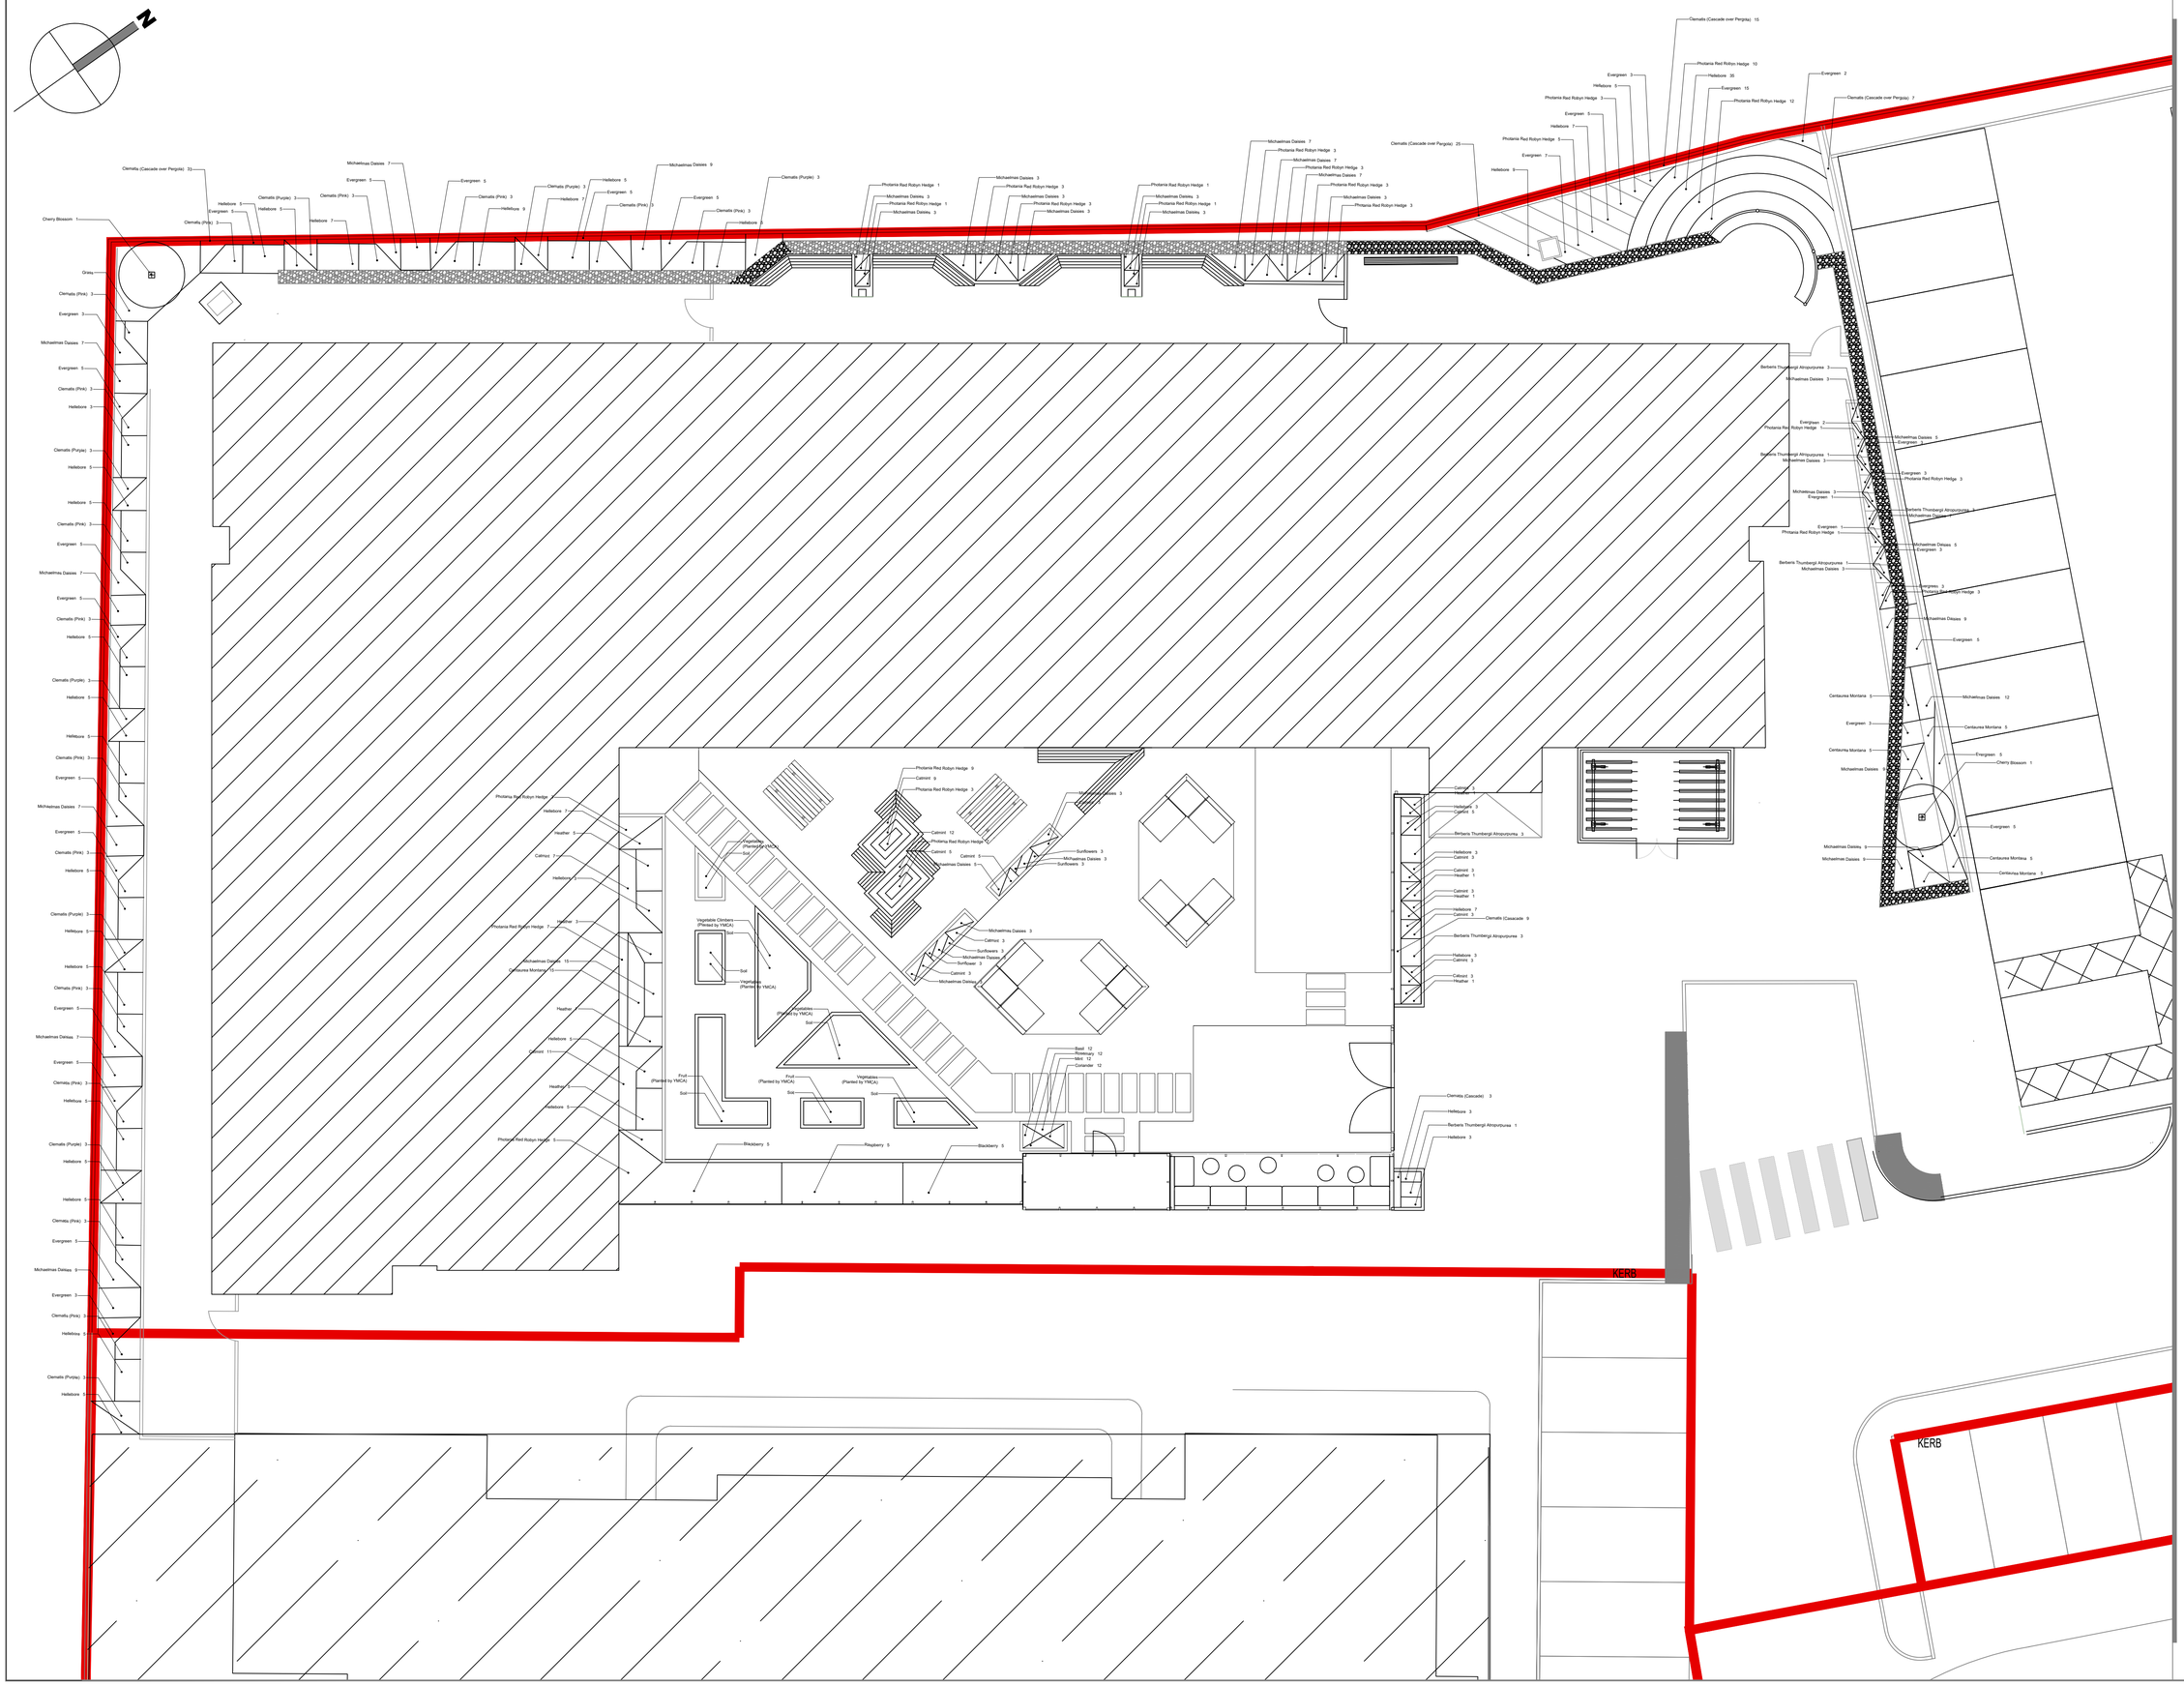

WILL+PARTNERS
38-39 St. John's Lane
London
EC1M 4BJT
t: +44 (0)20 3637 9188
www.willandpartners.com

YMCA
Peartree Lane

General Notes

1. Drawing indicates design intent only.
2. The contractor is responsible for taking and scheduling all dimensions on site.
3. Do not scale from drawings.
4. Report all discrepencies to the architect before proceeding.

Revisions		
NO.	For Pricing	18/01/23
NO.	ISSUE	DATE

Date	18/01/2023
Job Number	2021047
Scale	1:200 @ A1
Drawn	AP
Checked	KG
Approved	KG

Title

LANDSCAPING PLAN
PLANTING SCHEDULE

Sheet

INFORMATION

Copyright © 2021 Will+Partners