©2020 Cellnex
All rights reserved. No part of this publication may be reproduced, stored in a retrieval system or transmitted in any form or by any means (Electronic, Mechanical, Photocopying, Recording or otherwise), without the prior written consent of the Company.

NOTES

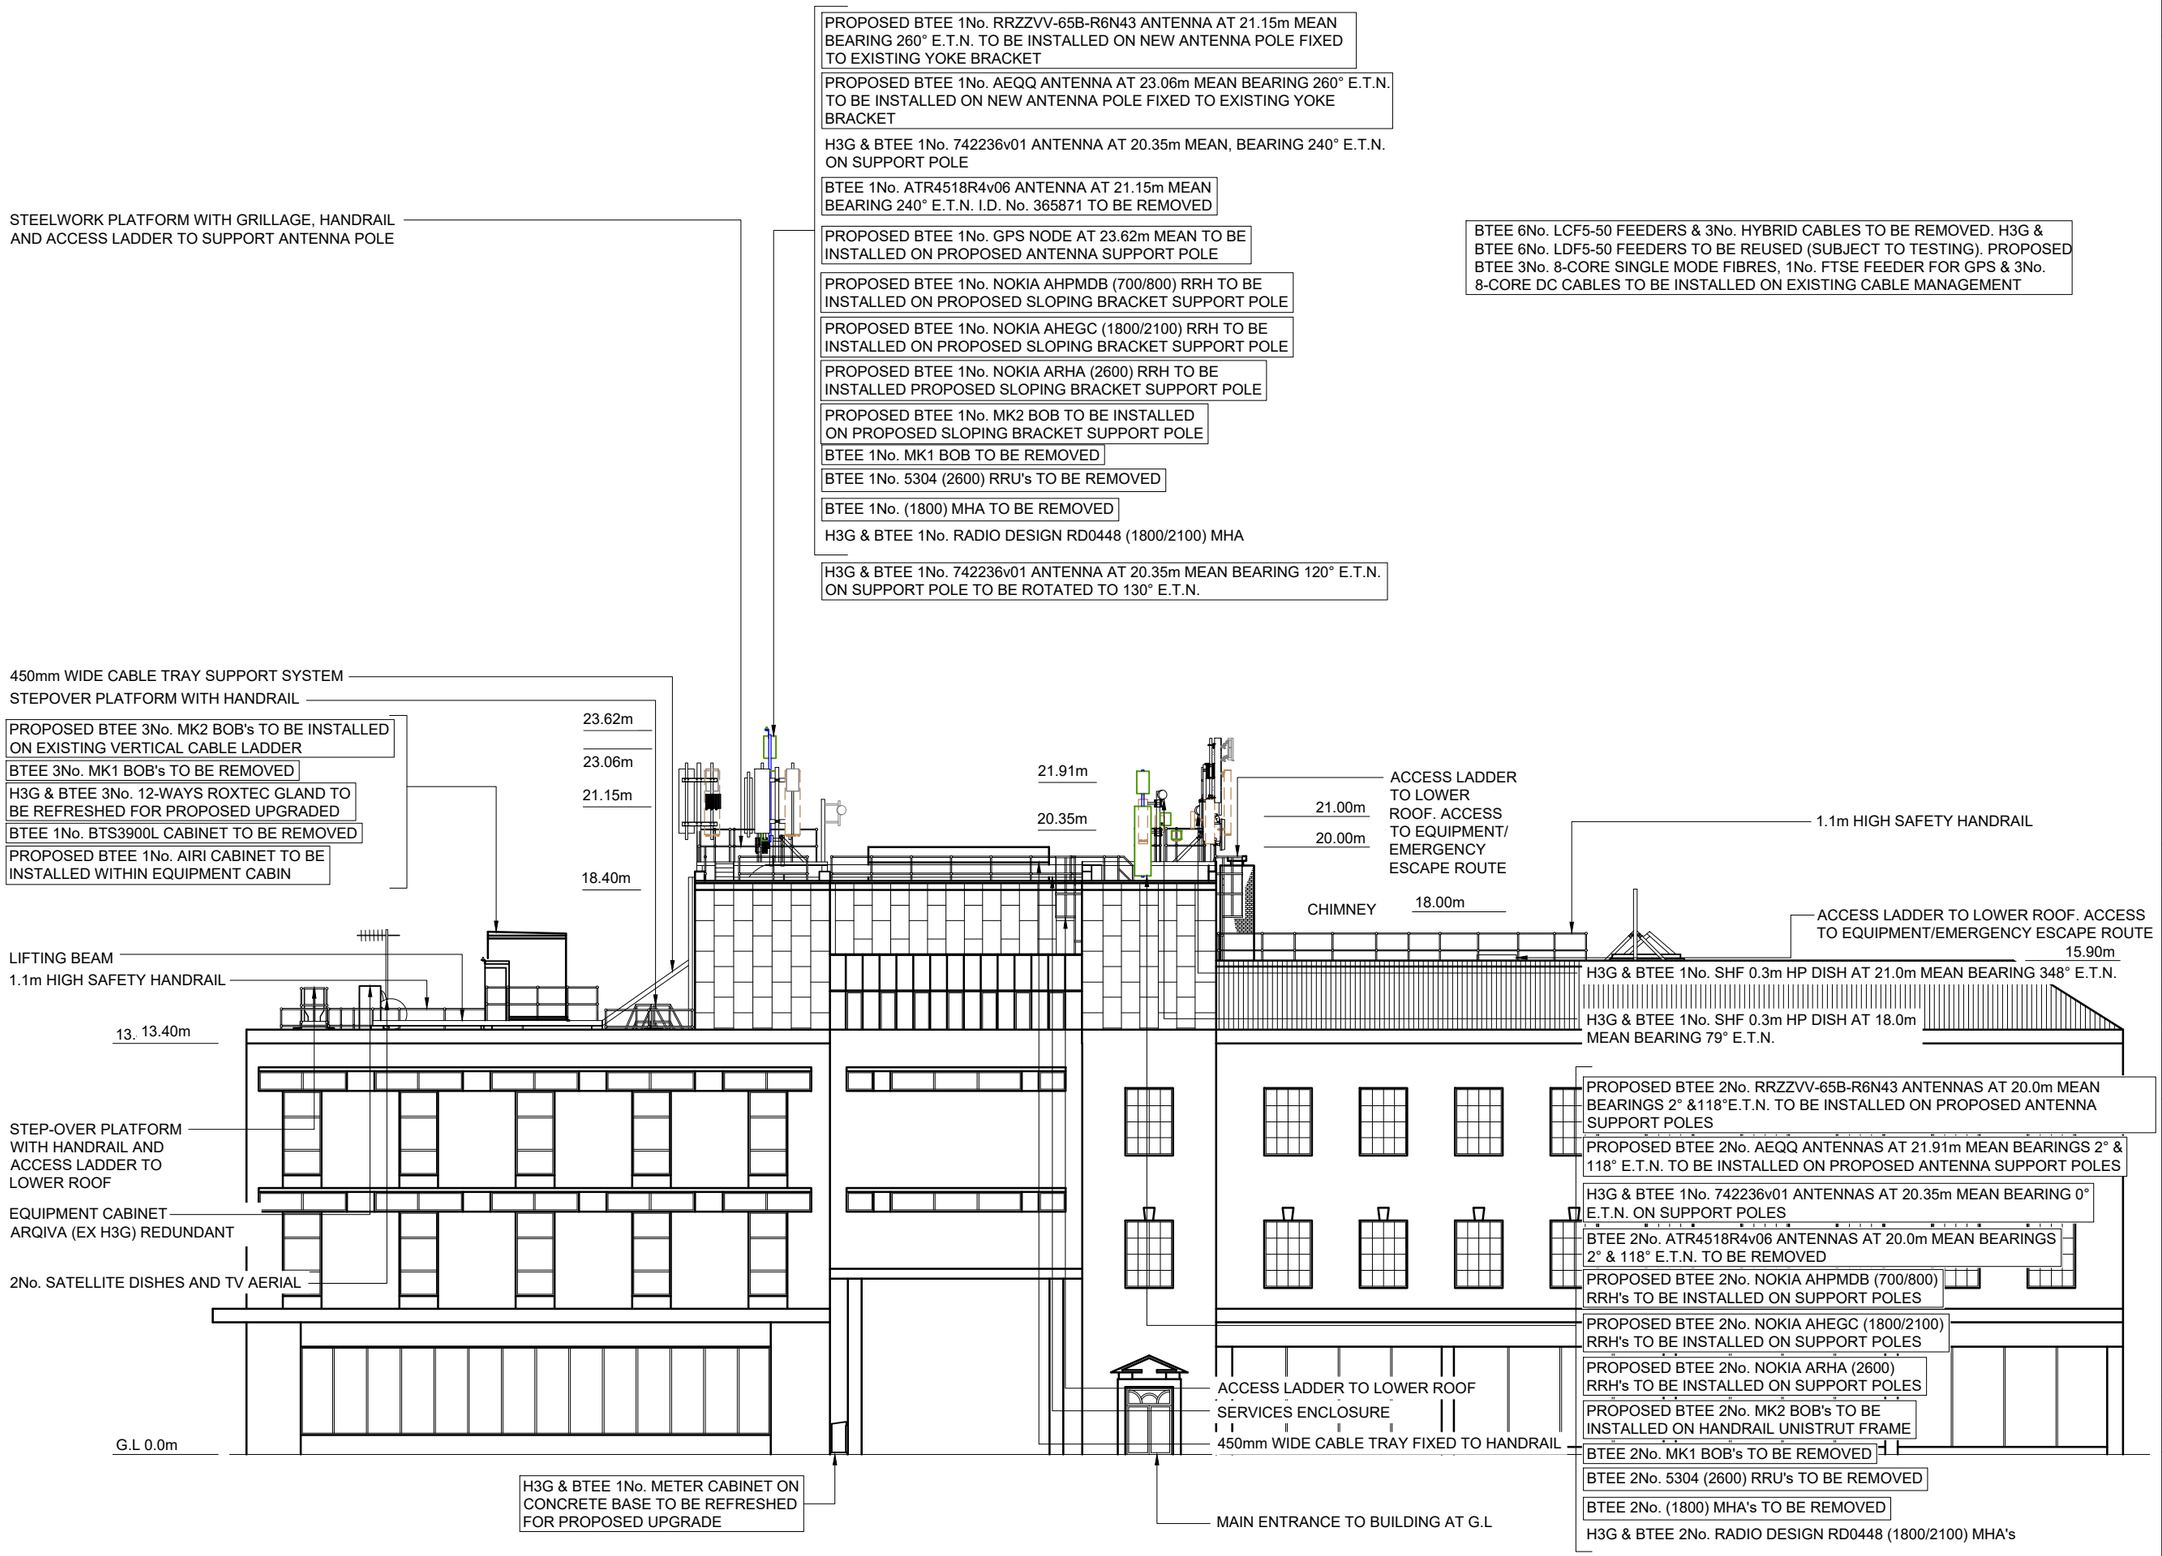

EAST ELEVATION
SCALE 1:200

FEINT DETAILS INDICATE LOCATIONS RESERVED FOR OTHER PROPOSALS WHICH MAY BE THE SUBJECT OF SEPARATE APPLICATIONS

A	COL.MOD.UK.0003670 PLANNING APPLICATION	10/10/24	ULC	ULC
ISS	REVISION	DATE	DRN	APP

CELLNEX UK
R+, 4TH FLOOR, 2 BLAGRAVE STREET, READING, RG1 1AZ
Tel. 020 4526 8553

PROJECT No.	COL.MOD.UK.0003670
CELL No.	BRA002
BT-EE No.	91641

BT SKYLINE No.
AL0015

SITE No 163138
WELWYN GARDEN CITY TE
WIGMORES NORTH
WELWYN GARDEN CITY
HERTFORDSHIRE
AL8 6PH

NGR	TL 23710 13060
OS GRID	523710 213060

TITLE
ELEVATION
PLANNING APPLICATION
H3G & BTEE LTD

SCALE 1:200

DRAWN	ULC	10/10/24
APPROVED	ULC	10/10/24

DRG No.	Sheet	Rev
163138-02-170-MD029	1 of 1	A

A3