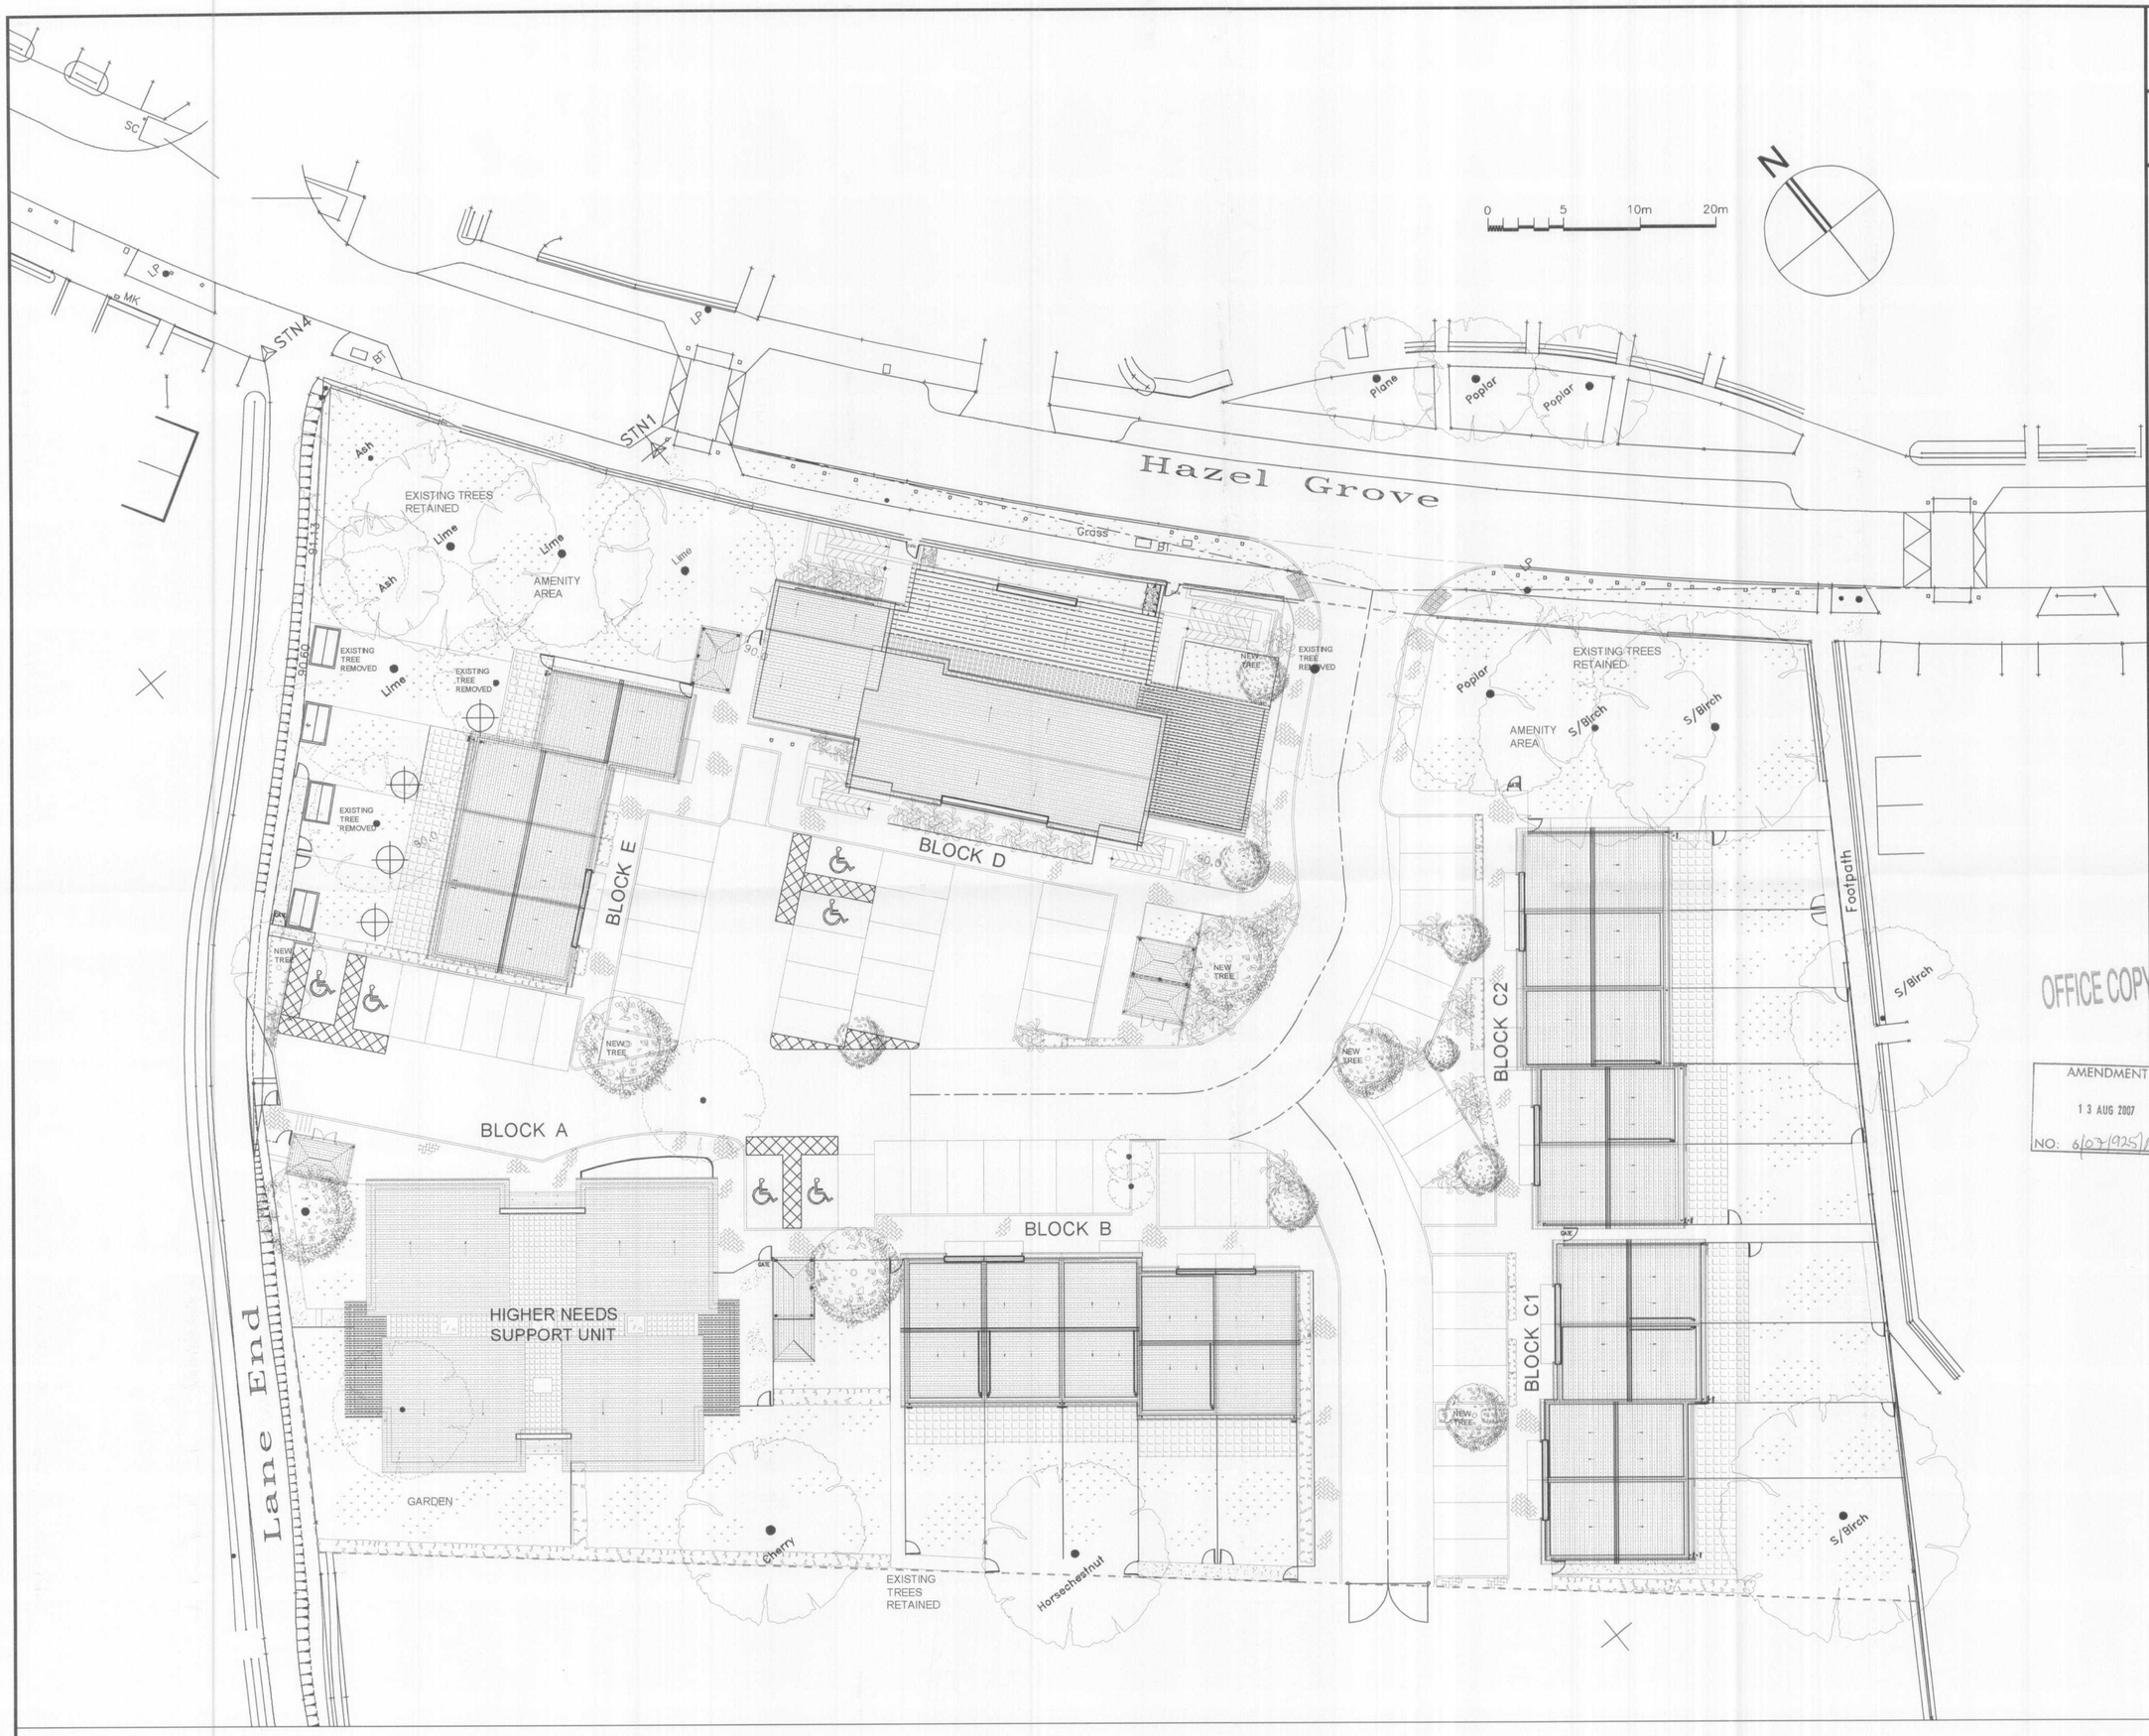

DO NOT SCALE THIS DRAWING. USE FIGURED DIMENSIONS ONLY. CONTRACTORS ARE RESPONSIBLE FOR TAKING AND CHECKING SITE DIMENSIONS

DESIGN COPYRIGHT IS VESTED IN THE ARCHITECT FROM WHOM CONSENT MUST BE OBTAINED FOR COPYING OR REPRODUCING THIS DRAWING

NOTE:

PLANS REPRODUCED FROM SURVEY CARRIED OUT BY GEOFF SHARP LAND SURVEYS.
r3a Ltd ACCEPT NO RESPONSIBILITY FOR THEIR ACCURACY.

OFFICE COPY

AMENDMENT
13 AUG 2007
NO: 6/07/0925/MP

Rev	Description	Drawn
P2	SPUR ROAD LAYOUT REVISED FOLLOWING MEETING WITH LOCAL AUTHORITY HIGHWAYS DEPT. 02.8.07	JP
PL1	PLANNING ISSUE	

r3architects ltd
The Old Town Hall
105 High Street
Rickmansworth
Hertfordshire WD3 1AN
T 01923 896178
F 01923 896167
info@r3architects.co.uk
www.r3architects.co.uk

Client: places for people

Project:
HAZEL GROVE DEVELOPMENT
HATFIELD
HERTFORDSHIRE, AL10 9DX

Title:
PROPOSED SITE PLAN
AT ROOF LEVEL

Scale	Date
1:200 @ A1	JUNE 2007
Drawn: HV	Checked: JP

File Path:-

Job No.	Drawing No.	Revision
5678	PL-105	P2