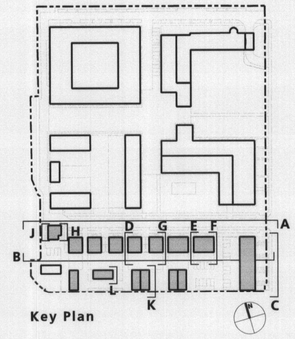

Key Plan

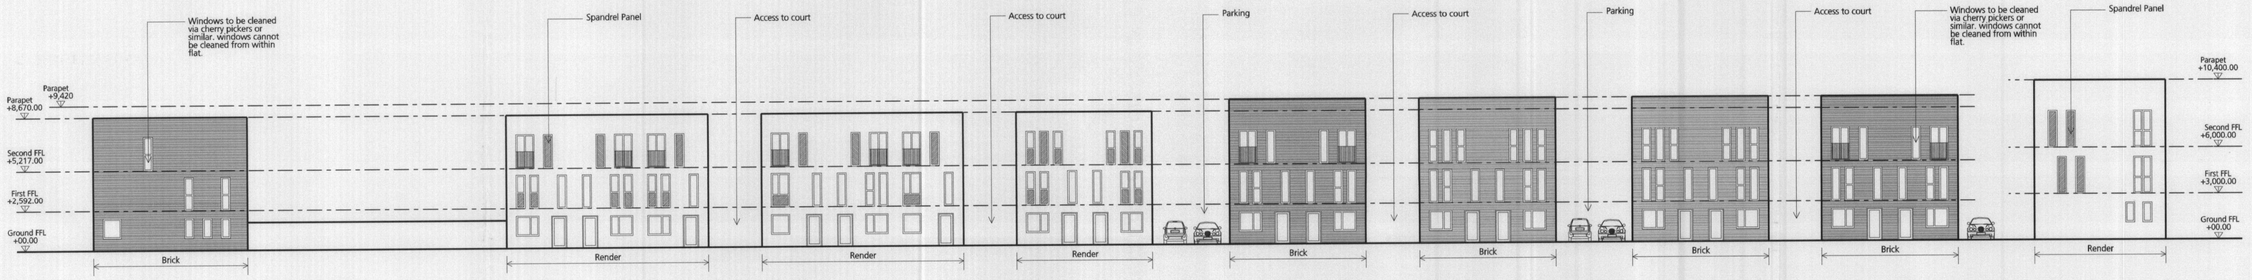

A. North Elevation

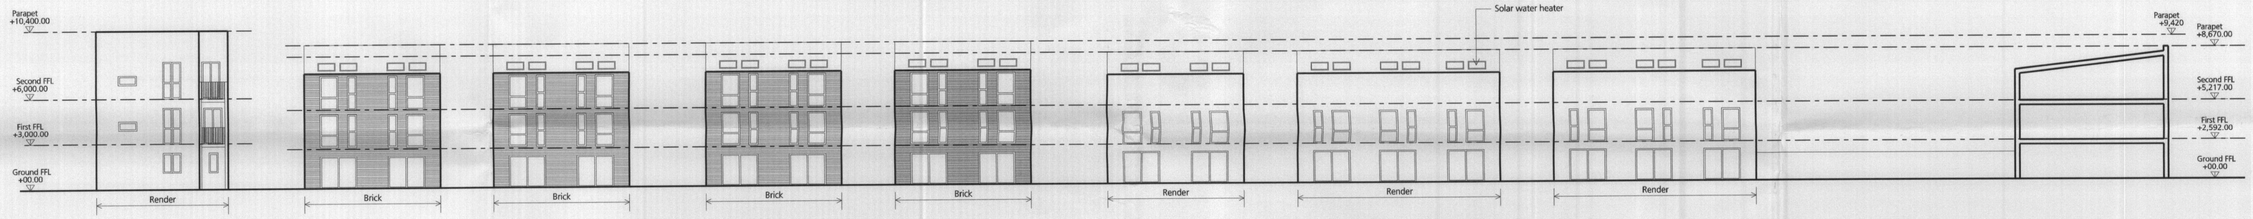

B. South Elevation

C. East Elevation

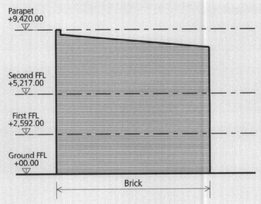

D. Gable elevations (3 storeys) Typical

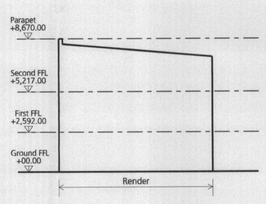

E. Gable elevations (2.5 storeys) Typical

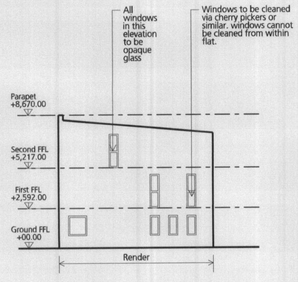

F. Gable elevations (2.5 storeys) Typical

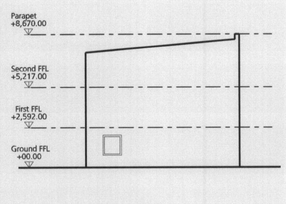

G. Gable elevations (2.5 storeys) Typical

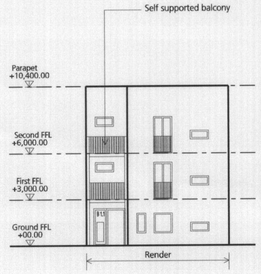

H. East Elevation

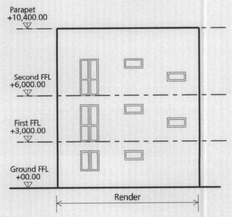

J. West Elevation

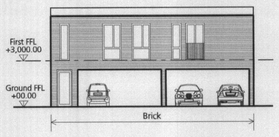

K. FOG Elevation Typical

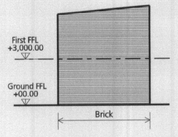

L. FOG Elevation Typical

WELWYN HATFIELD
PLANNING
OFFICE COPY
02 JUN 2009
No: N6/2009/1053/MA

WELWYN HATFIELD
PLANNING
OFFICE COPY
02 JUN 2009
No: N6/2009/1053/MA

Notes: -

~~Do not~~ Scale ~~from~~ drawings unless by agreement with HTA. Use figured dimensions only. Check all dimensions on site prior to commencing the works. Drawing to be read in conjunction with other relevant consultant information This drawing is the copyright of HTA Architects Ltd. and must not be copied or reproduced in part, or in whole, without the express permission of HTA Architects Ltd. Drawing to be read in conjunction with outline specification.

key plan

drawing north point

revision	date	drawn	description
-	06.05.09	JCR	Planning Issue

FOR PLANNING

client / job name: **George Wimpey North Thames**
Roche Site, Broadwater Road

Block 1

drawing title: **Elevations**

drawing number: **WGC AL (0) 114** revision: **-**

job reference	scale	drawn
WIM-WGC-001	1:200 @ A1	JCR

0m 4m 8m 12m 16m 20m

HTA HTA 106-110 Kentish Town Road London UK NW1 9PX
P (020) 7485 8555 F (020) 7485 1232 hta@hta-arch.co.uk