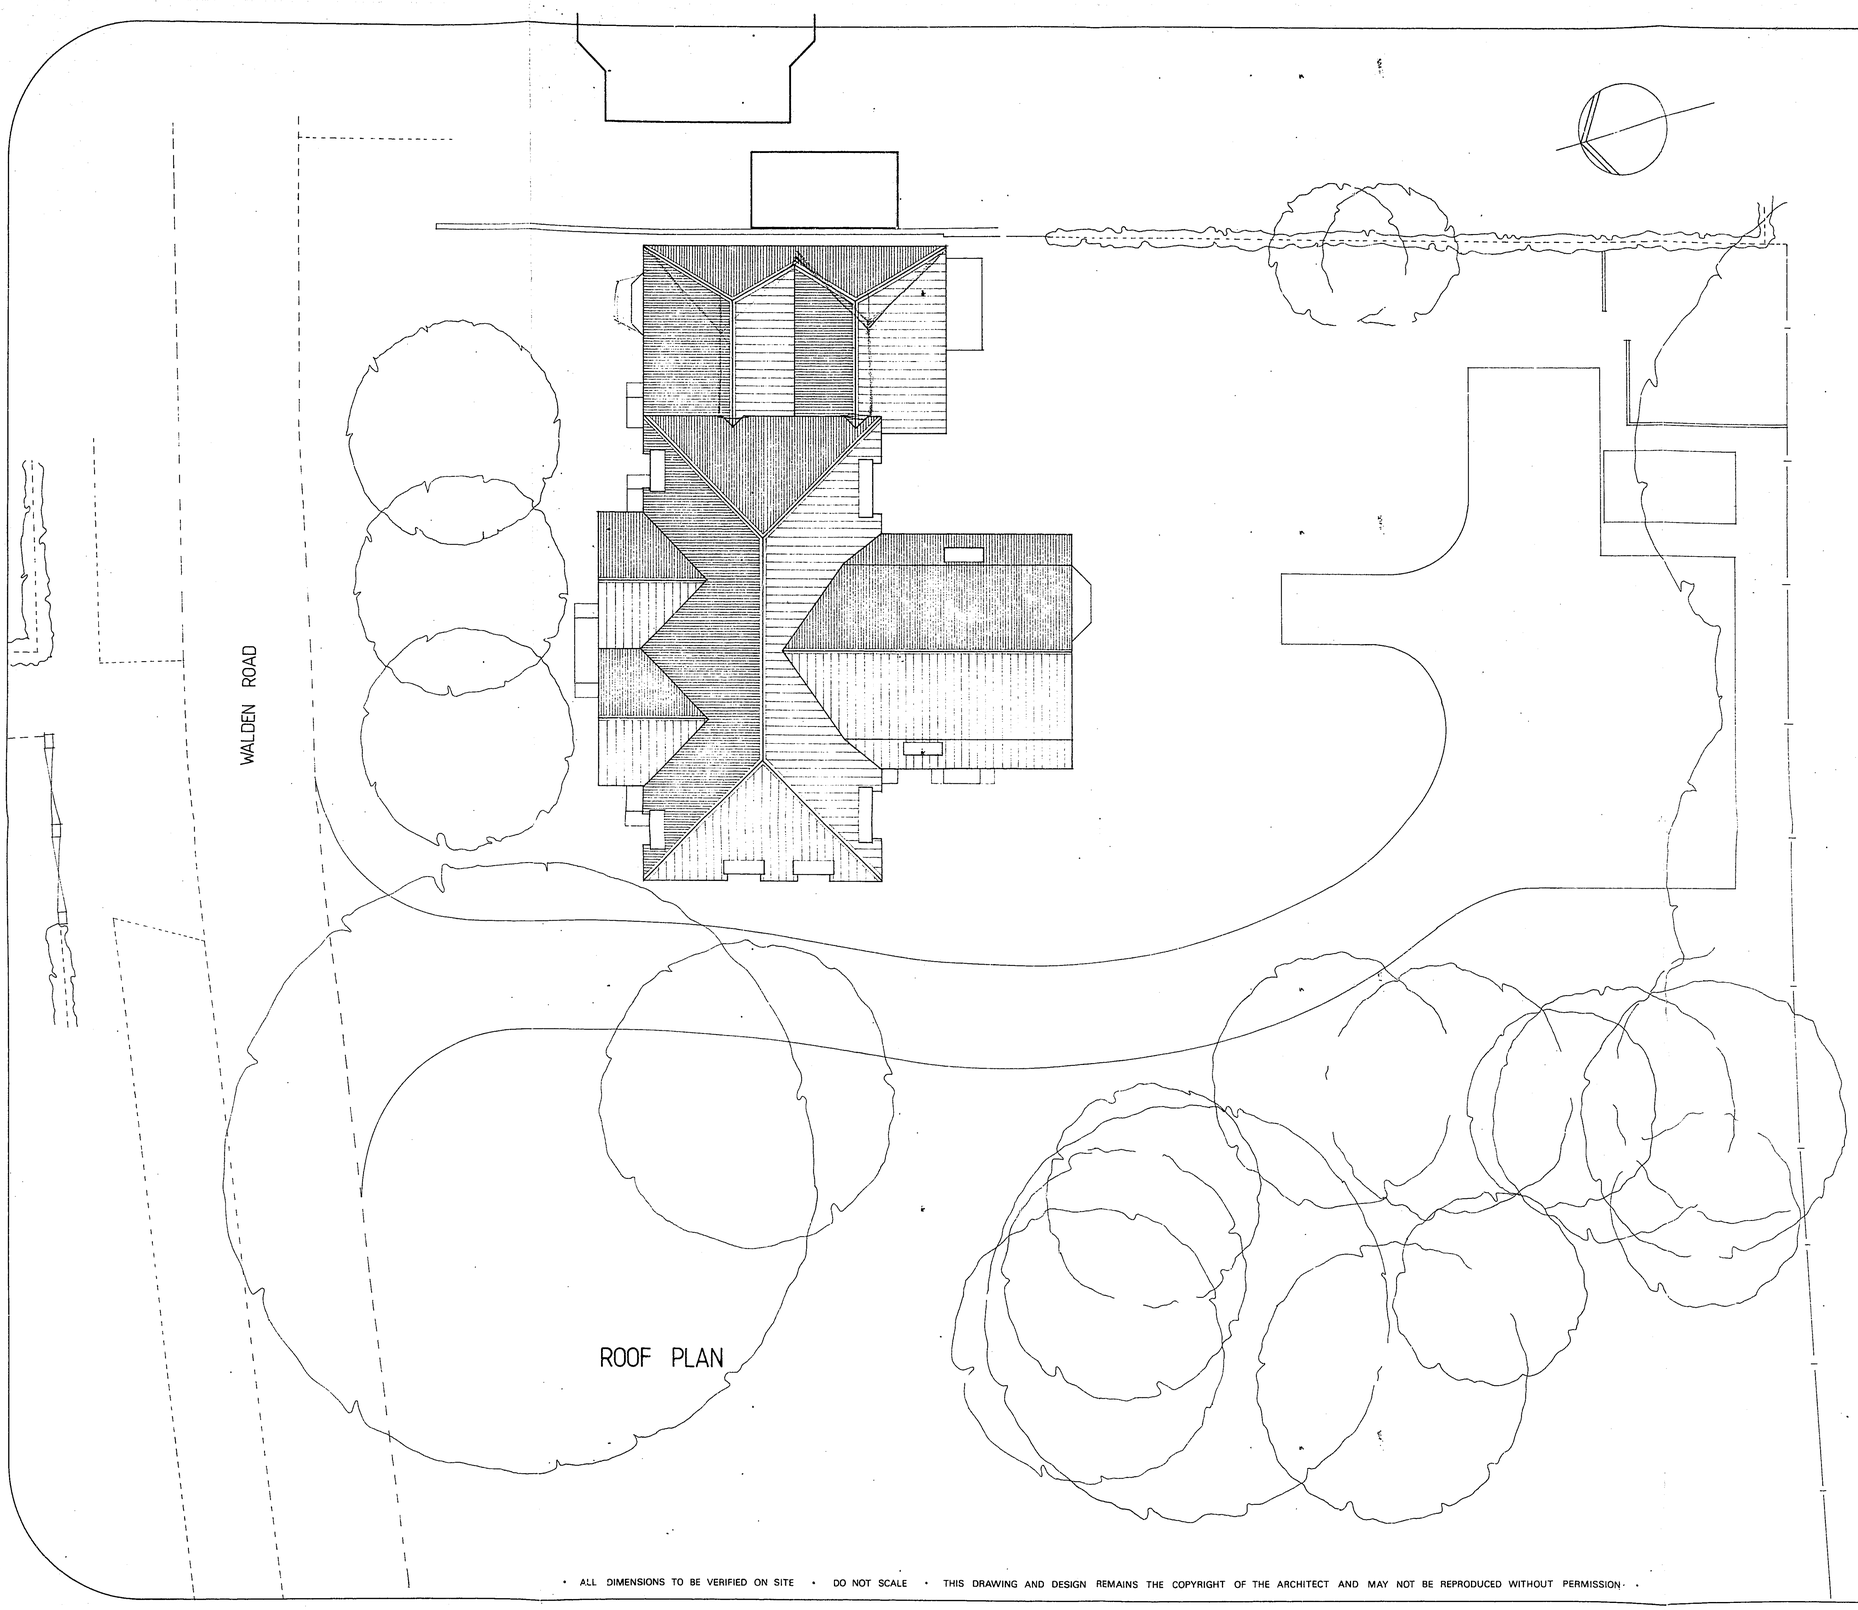

OFFICE COPY

WELWYN HATFIELD D.C.
TOWN & COUNTRY PLANNING ACT 1971
PLAN REFERRED TO IN CONSENT/~~REFUSAL~~
Date 12/3/87

OFFICE COPY

WELWYN HATFIELD D.C.
RECEIVED 13 JAN 1988
6/0022/87

JOB No.	SHEET
L275	09

4 WALDEN ROAD
WELWYN GARDEN CITY

Proposed 7no. 1/2 Bed
Retirement Apartments

SCALE 1:100	DATE DEC'86	DRAWN MJE

William Wastell Architects Ltd.
22 TILEHOUSE STREET, HITCHIN,
HERTFORDSHIRE, SG5 2DY
HITCHIN (0462) 37211

• ALL DIMENSIONS TO BE VERIFIED ON SITE • DO NOT SCALE • THIS DRAWING AND DESIGN REMAINS THE COPYRIGHT OF THE ARCHITECT AND MAY NOT BE REPRODUCED WITHOUT PERMISSION •

A1 A2 A3 A4 A4 SCALE IN CENTIMETRES A4 A4 A3 A2 A1

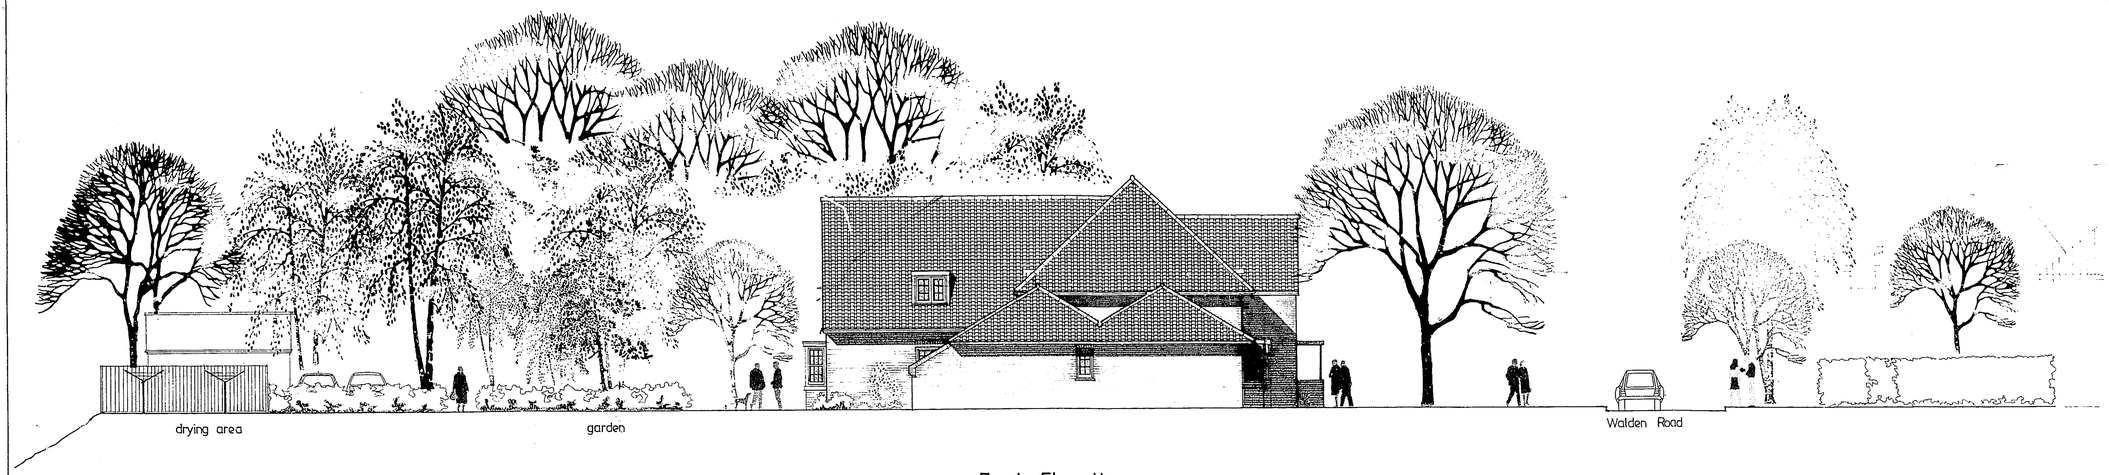

East Elevation

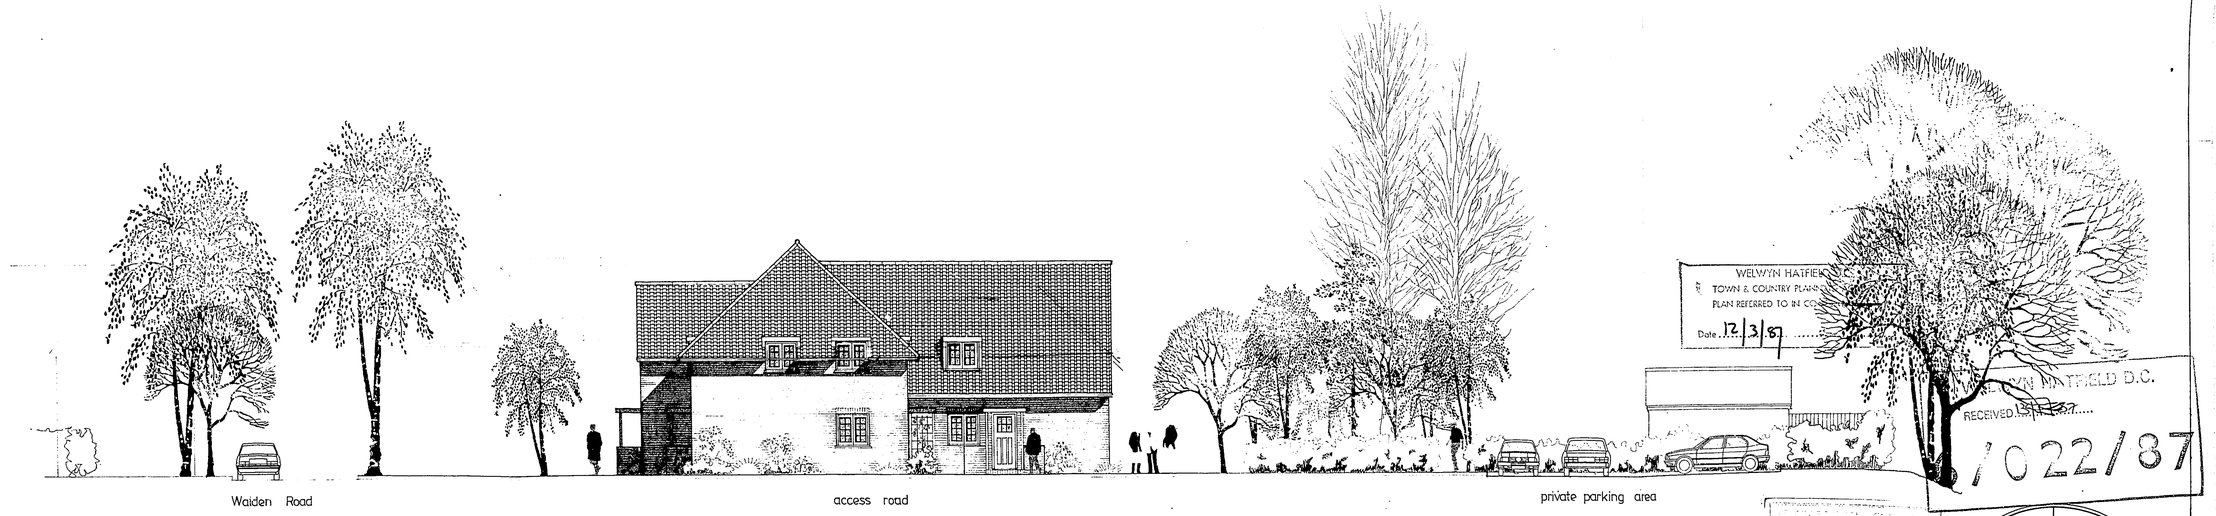

West Elevation to Woodland

WELWYN HATFIELD D.C.
TOWN & COUNTRY PLANNING
PLAN REFERRED TO IN CONNECTION
Date 12/3/87

WELWYN HATFIELD D.C.
RECEIVED
/0022/87

MATERIALS.

ROOFS — FARMHOUSE RED PANTILE.

WALLS — MULTIRED STOCK FACING BRICK WITH TILE CREASING DETAILS TO CORBELS AND WINDOWS IN A COMPLEMENTARY BROWN.

WINDOWS DOORS FASCIAS & SOFFITTES — WHITE PAINTED TIMBER.

FENCES — STAINED TIMBER.

JOB No.	SHEET
L275	08

4 WALDEN ROAD
WELWYN GARDEN CITY

Proposed 7no. 1/2 Bed Retirement Apartments

SCALE 1:100	DATE DEC 86	DRAWN AAT

William Wastell Architects Ltd.
22 TILEHOUSE STREET, HITCHIN.
HERTFORDSHIRE, SG5 2DY
HITCHIN (0462) 37211

• ALL DIMENSIONS TO BE VERIFIED ON SITE • DO NOT SCALE • THIS DRAWING AND DESIGN REMAINS THE COPYRIGHT OF THE ARCHITECT AND MAY NOT BE REPRODUCED WITHOUT PERMISSION

A1 A2 A3 A4 A4 SCALE IN CENTIMETRES A4 A4 A3 A2 A1

North Elevation to Walden Road

South Elevation

WELWYN HATFIELD D.C.
TOWN & COUNTRY PLANNING ACT 1971
PLAN REFERRED TO IN CONSENT NO. ——
Date 12/3/87

WELWYN HATFIELD D.C.
RECEIVED 13/1/87
6/022/87

MATERIALS.
ROOFS – FARMHOUSE RED PANTILE.
WALLS – MULTIRED STOCK FACING BRICK WITH TILE CREASING DETAILS TO CORBELS AND WINDOWS IN A COMPLEMENTARY BROWN.
WINDOWS DOORS FASCIAS & SOFFITTES – WHITE PAINTED TIMBER.
FENCES – STAINED TIMBER.

JOB No.	SHEET
L275	07

4 WALDEN ROAD
WELWYN GARDEN CITY

Proposed 7no. 1/2 Bed Retirement Apartments

SCALE 1:100	DATE DEC'86	DRAWN AAT

William Wastell Architects Ltd.
22 TILEHOUSE STREET, HITCHIN,
HERTFORDSHIRE, SG5 2DY
HITCHIN (0462) 37211

• ALL DIMENSIONS TO BE VERIFIED ON SITE • DO NOT SCALE • THIS DRAWING AND DESIGN REMAINS THE COPYRIGHT OF THE ARCHITECT AND MAY NOT BE REPRODUCED WITHOUT PERMISSION

A1 A2 A3 A4 A4 A4 A4 A3 A2 A1

Pre-lim drawings

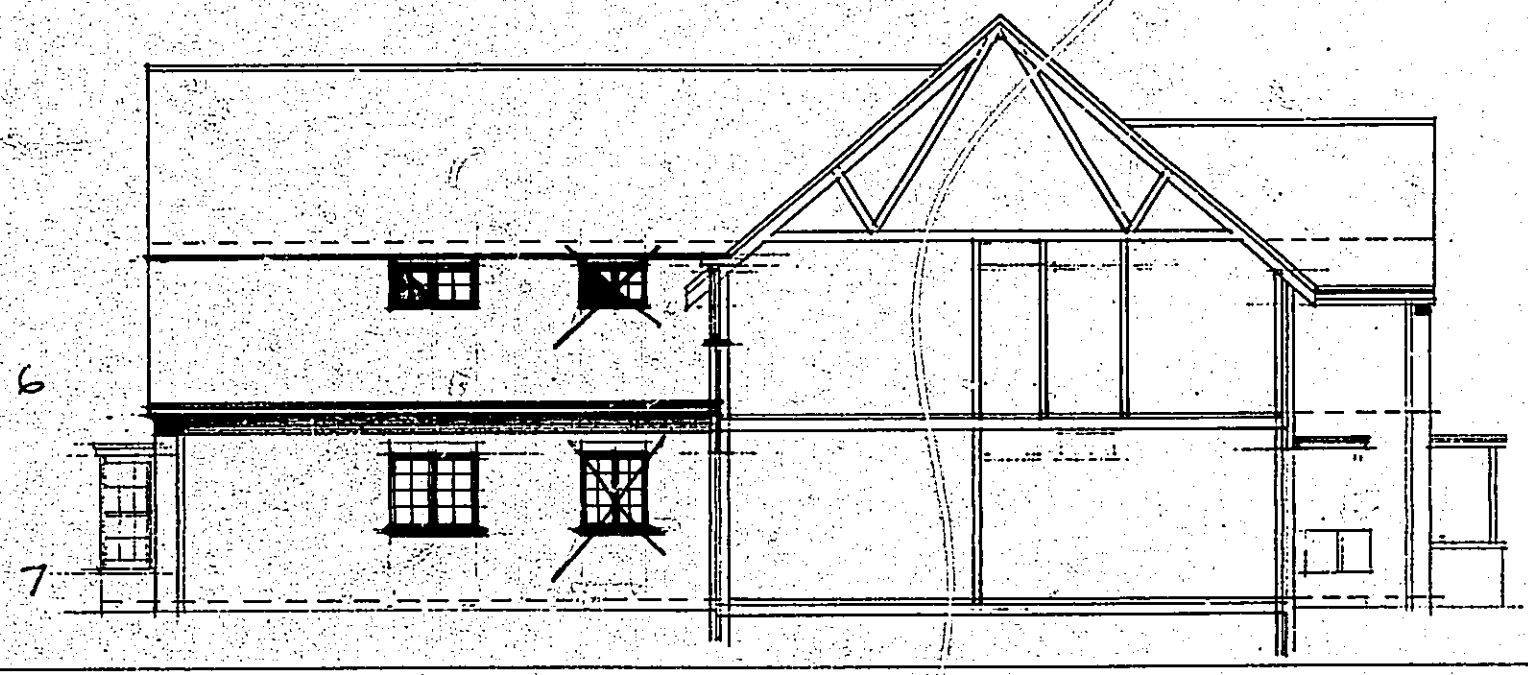

EAST ELEVATION. PROPOSED ADDITIONAL WINDOW.
TOP HUNG OR SIDE HUNG.
1500mm F.FLOOR.

• ALL DIMENSIONS TO BE VERIFIED ON SITE • DO NOT SCALE

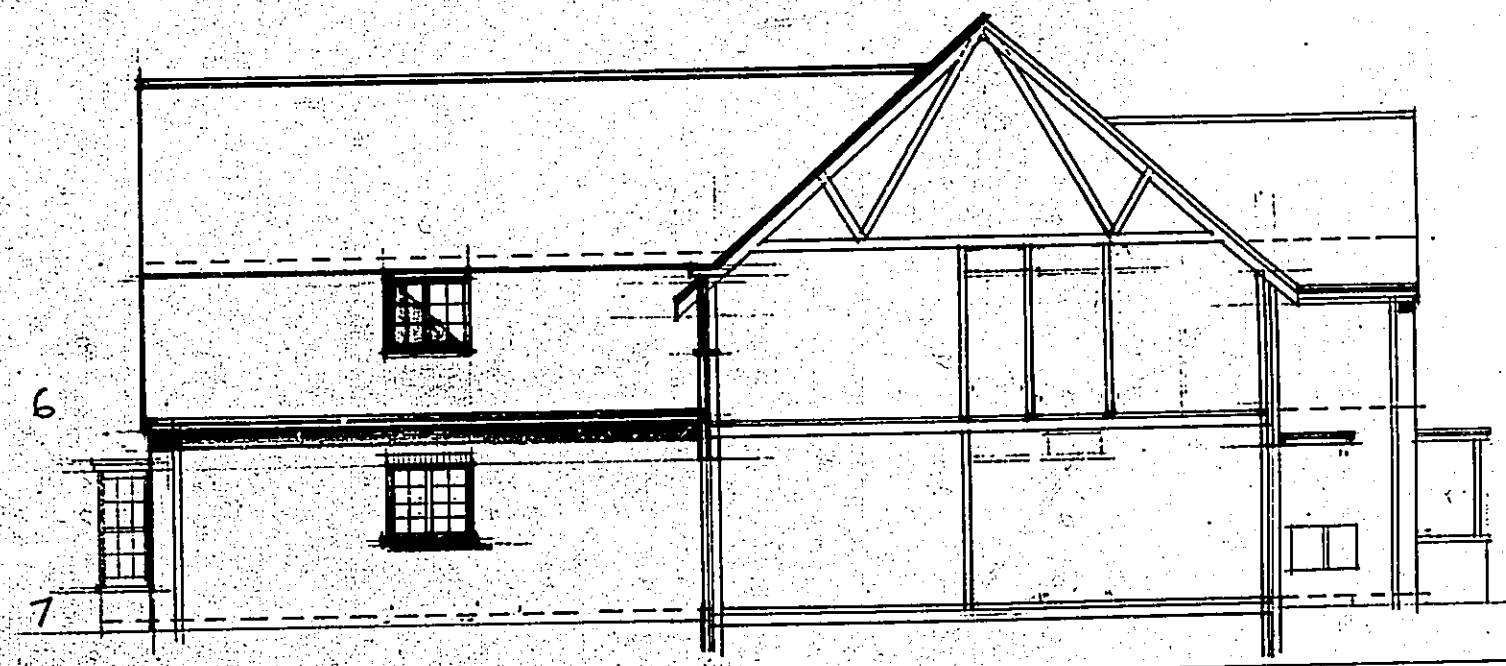

EAST ELEVATION. (AS PER. PLANNING PERMISSION) DRAWINGS

• ALL DIMENSIONS TO BE VERIFIED ON SITE • DO NOT SCALE