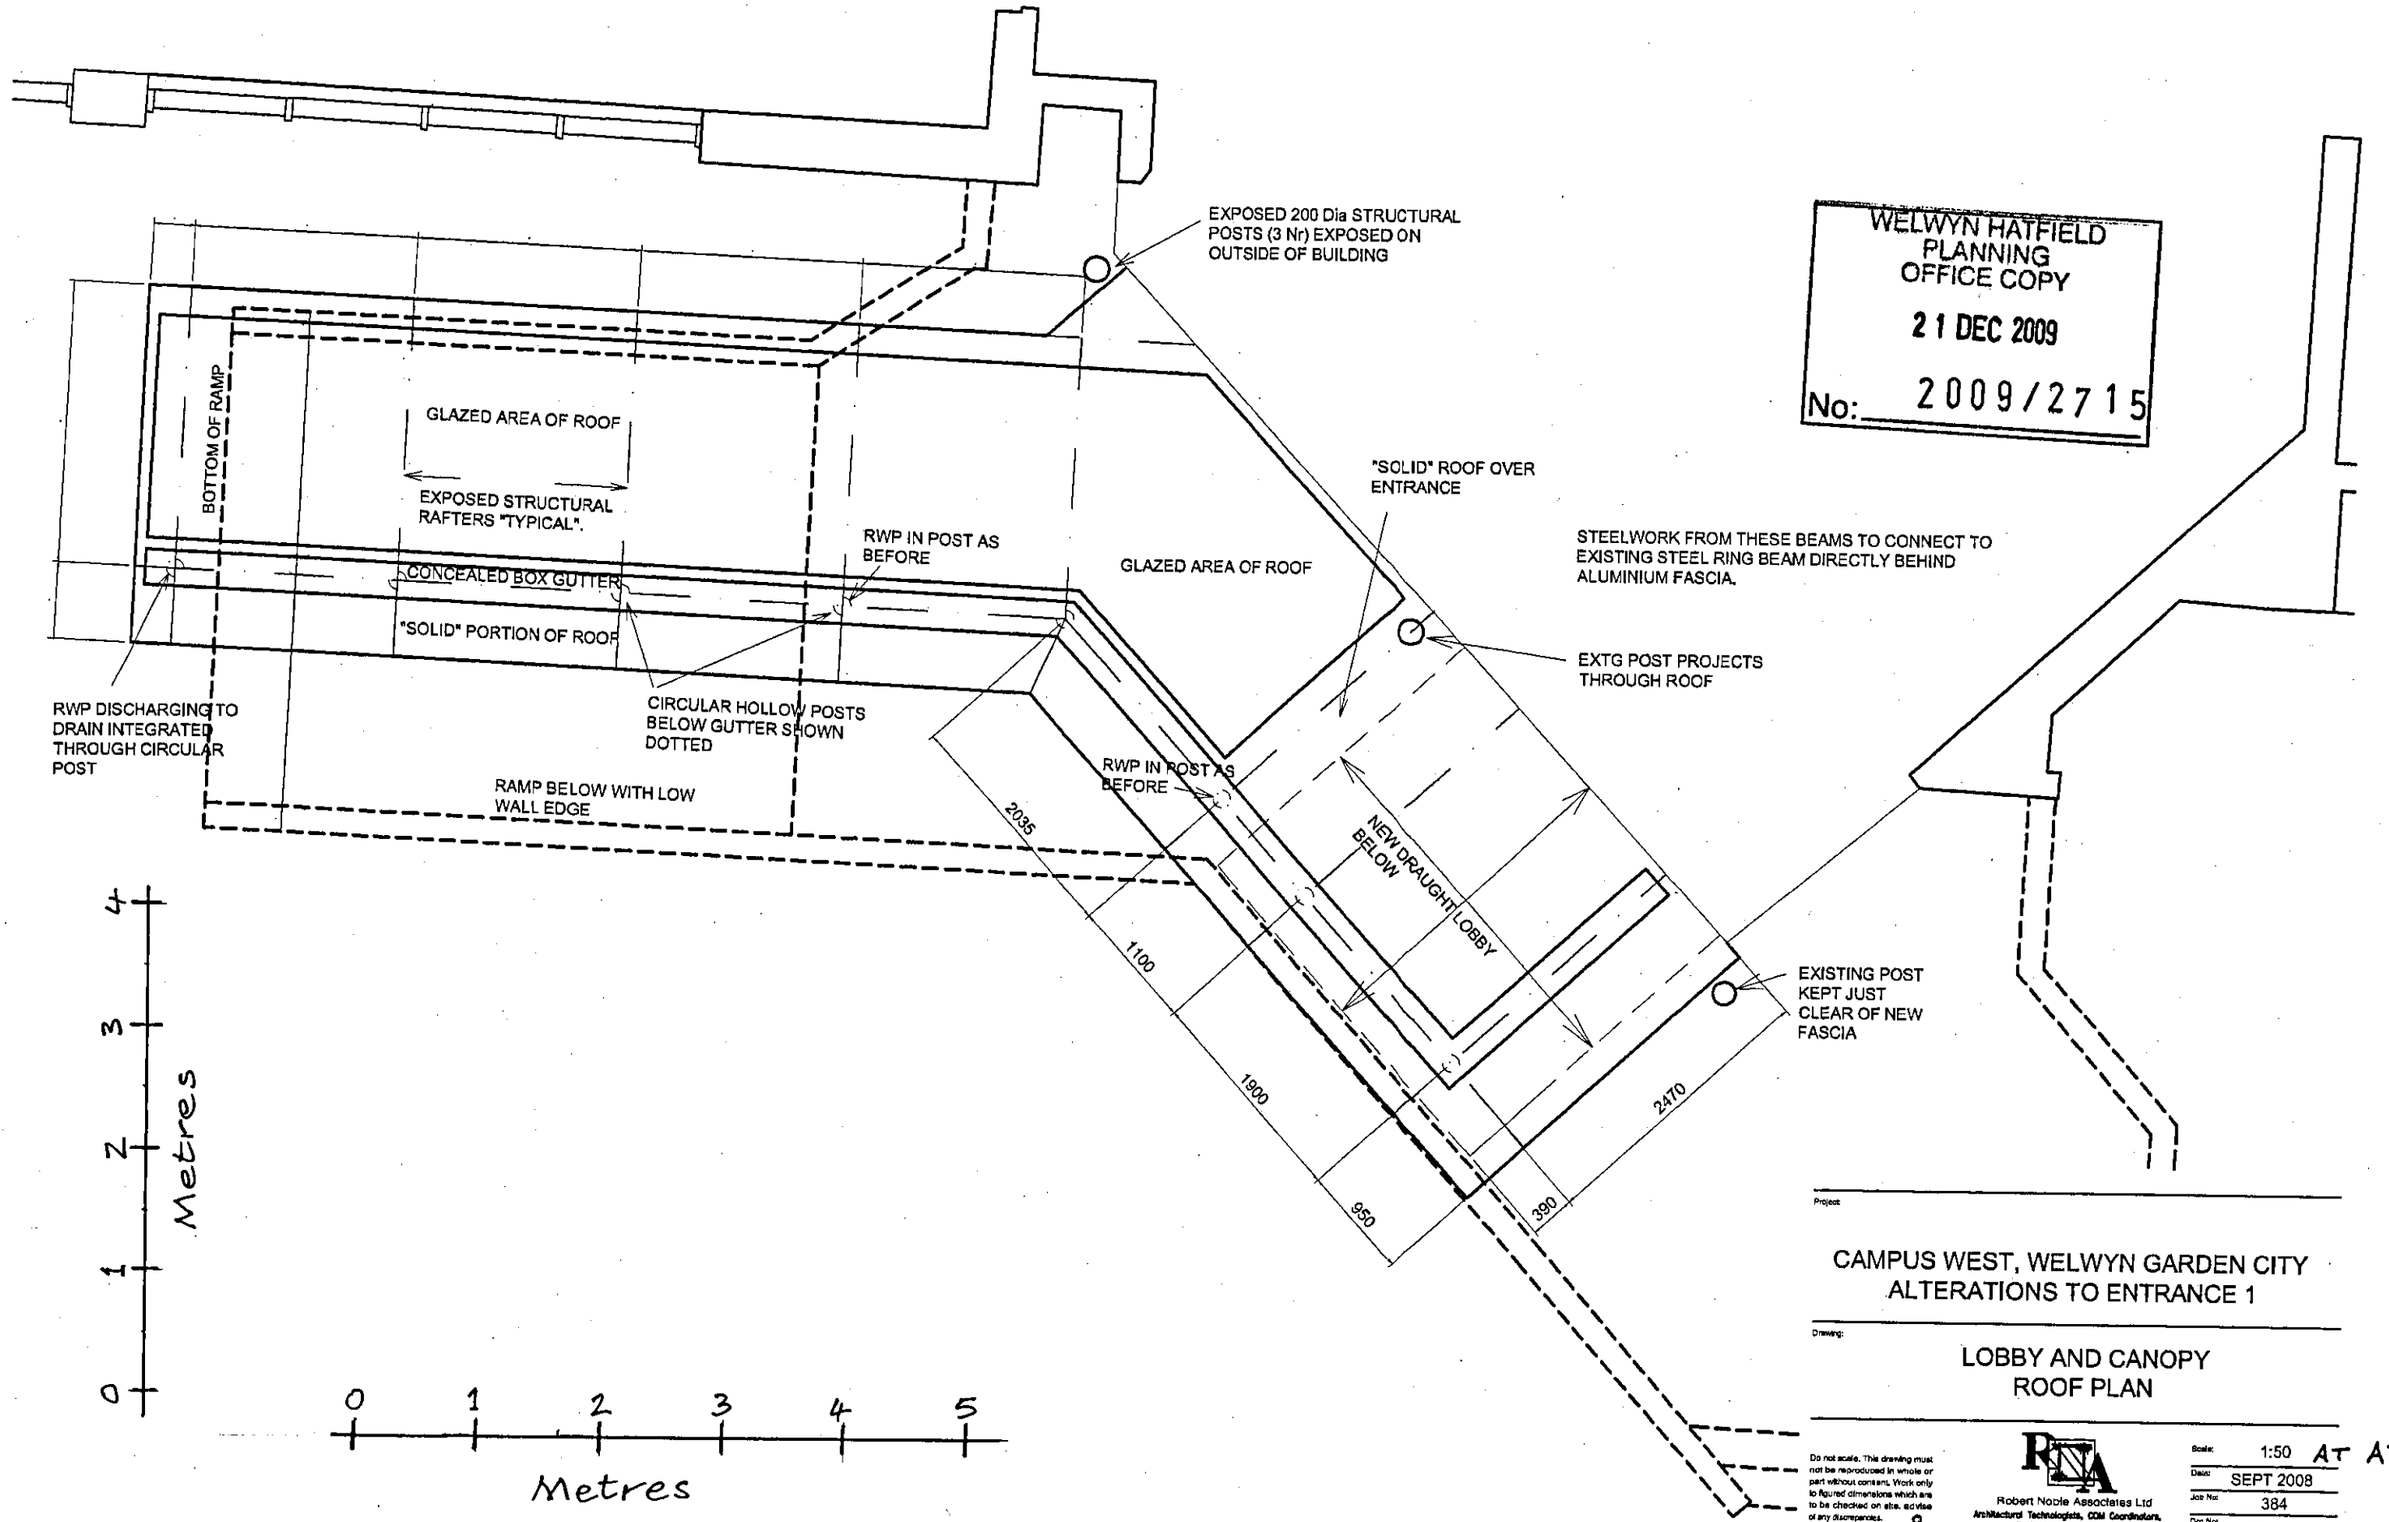


WELWYN HATFIELD
PLANNING
OFFICE COPY
21 DEC 2009
No: 2009/2715

Project:

CAMPUS WEST, WELWYN GARDEN CITY
ALTERATIONS TO ENTRANCE 1

Drawing:

LOBBY AND CANOPY
ROOF PLAN

Do not scale. This drawing must not be reproduced in whole or part without consent. Work only to figured dimensions which are to be checked on site, advise of any discrepancies.

Robert Noble Associates Ltd
Architectural Technologists, CDM Coordinators, Designers and Consultants

| | |
|---|---|
| Scale: | 1:50 AT A3 |
| Date: | SEPT 2008 |
| Job No: | 384 |
| Drg No: | 202 |