A4

WELWYN HATFIELD
PLANNING
OFFICE COPY
- 1 MAR 2010
No: 2010/0329

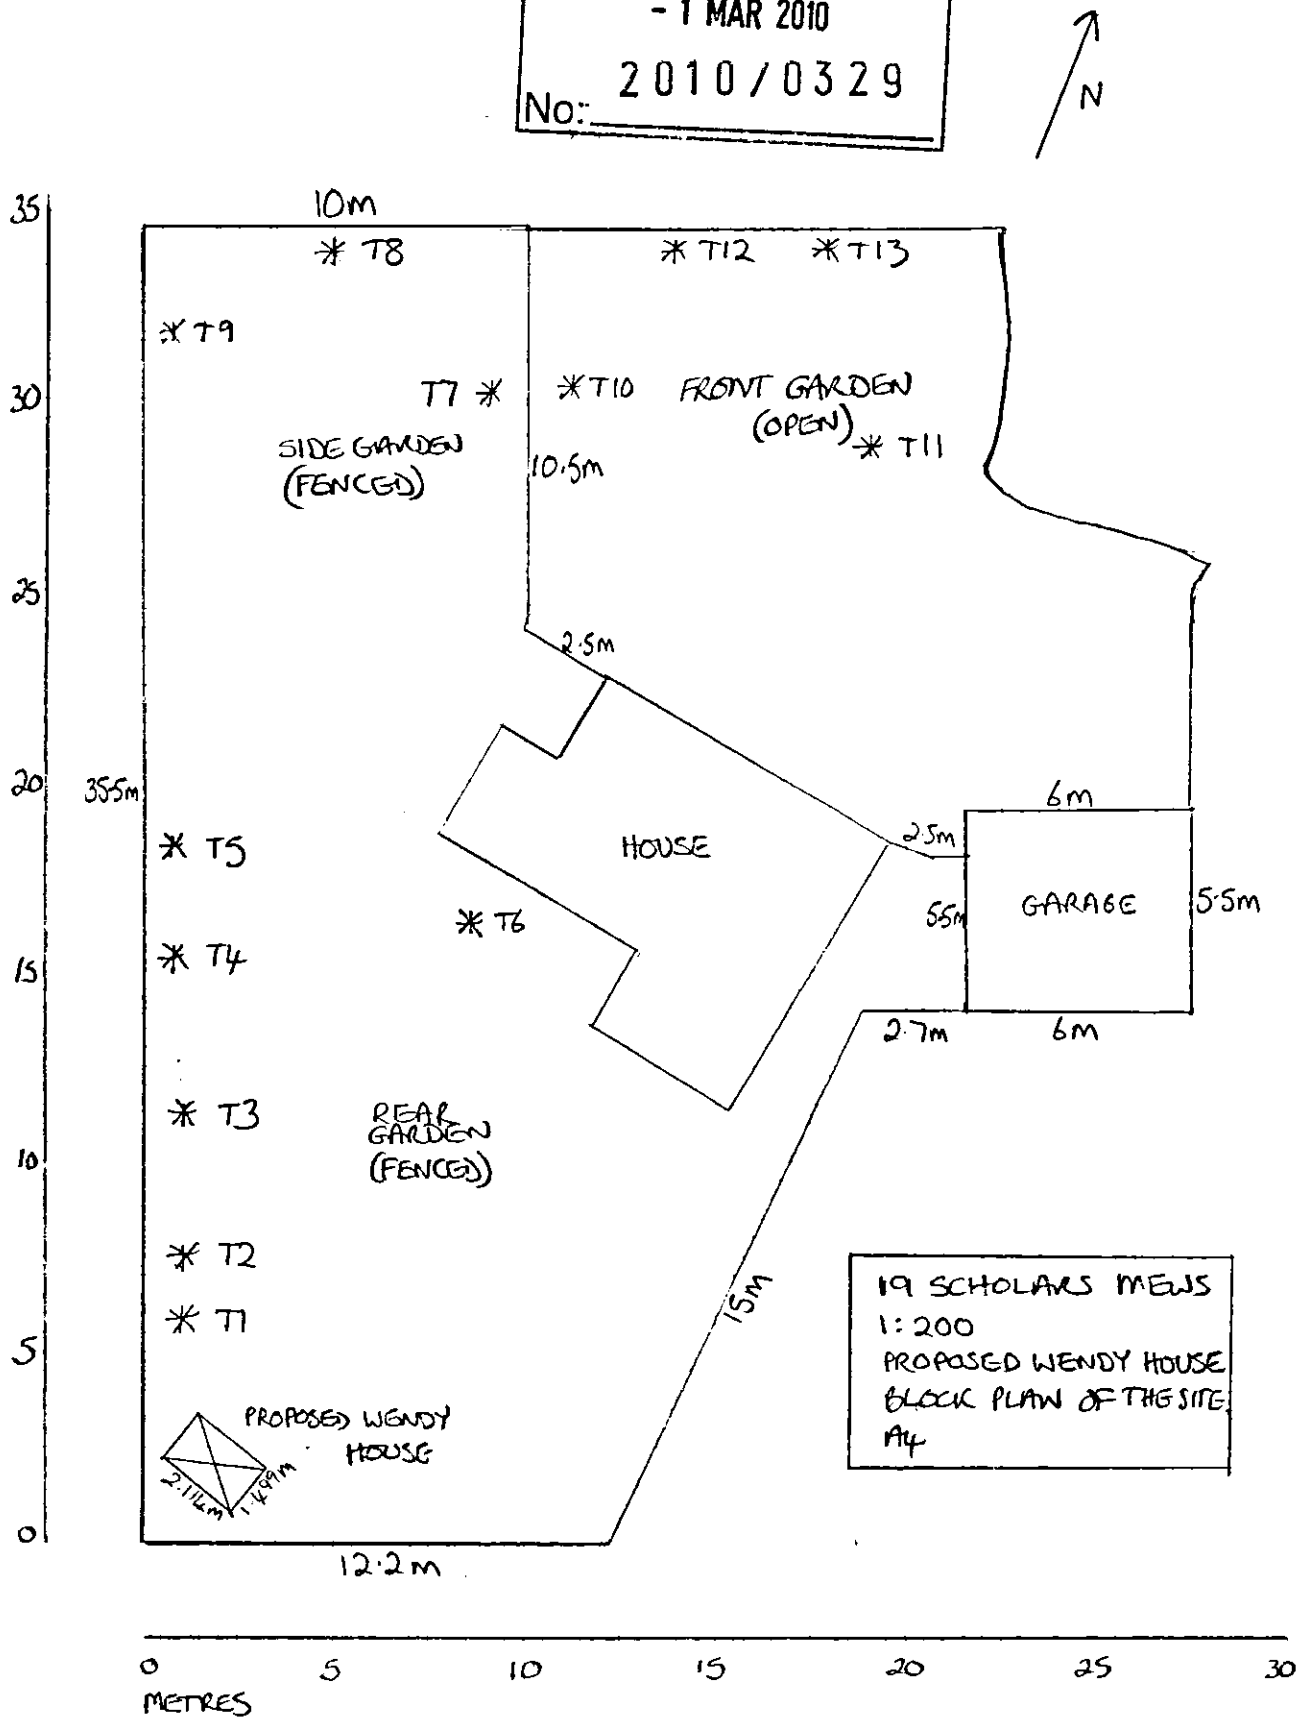

19 SCHOLARS MEWS
1:200
PROPOSED WENDY HOUSE
BLOCK PLAN OF THE SITE
A4