CONSENT MUST BE OBTAINED FOR COPYING OR REPRODUCING
THIS DRAWING

Front Elevation

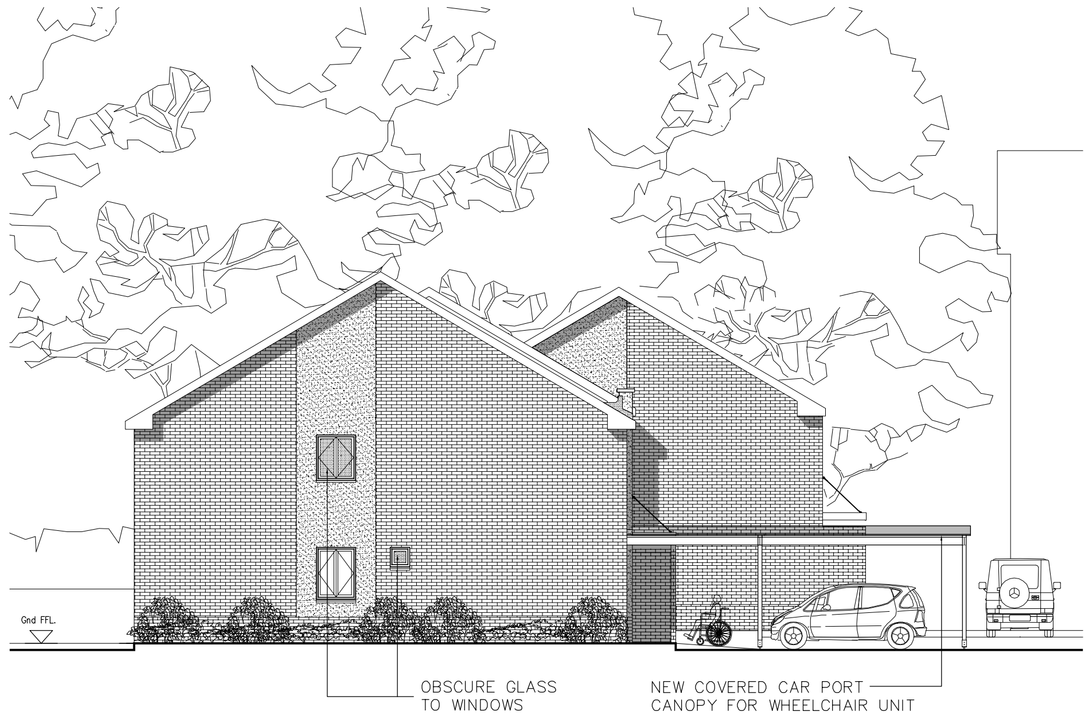

Side Elevation

EXTERNAL FINISHES FOR HAZEL GROVE, HATFIELD			
	EXTERNAL FINISHES		
	BRICKWORK	Houses	HANSON Buff Bricks Range: 'Oakthorpe'
		HNSU	
		Flats	
	BRICKWORK	Houses	BLUE (BASE BAND) BRICKS: IBSTOCK STAFF SLATE Blue Smooth Low Level Plinth Brickwork, - e.g. All exposed Brickwork up to 600mm above F.F.L. and 150mm above F.F.L. to Rendered Areas.
	ROOF TILES	Houses	MARLEY ETERNIT Concrete Interlocking Tile Range: 'MODERN' Colour: ANTHRACITE Smooth Finish Tile Size: 420 x 330mm
		HNSU	
		Flats	
	FLAT ROOF	HNSU & Flats	Single layer membrane
	WINDOWS	HNSU	White Powder coated aluminium
		Flats & Houses	White uPVC
	RENDER (self coloured render)		CREAM RENDER: WEBER 207 BEIGE CLAIR BLUE RENDER: WEBER 277 BLEU ROMPU
	FASCIA/ BARGE/ SOFFIT	Houses	White UPVC
		HNSU	White Polyester Powder Coated pressed metal profiles.
		Flats	White uPVC
	RAINWATER GOODS	Houses	Black uPVC
		HNSU	Black Polyester Powder Coated pressed metal profiles.
		Flats	Black uPVC
	JULIETTES / BALCONIES		Unpainted glavanised steel frame with glass infill panels

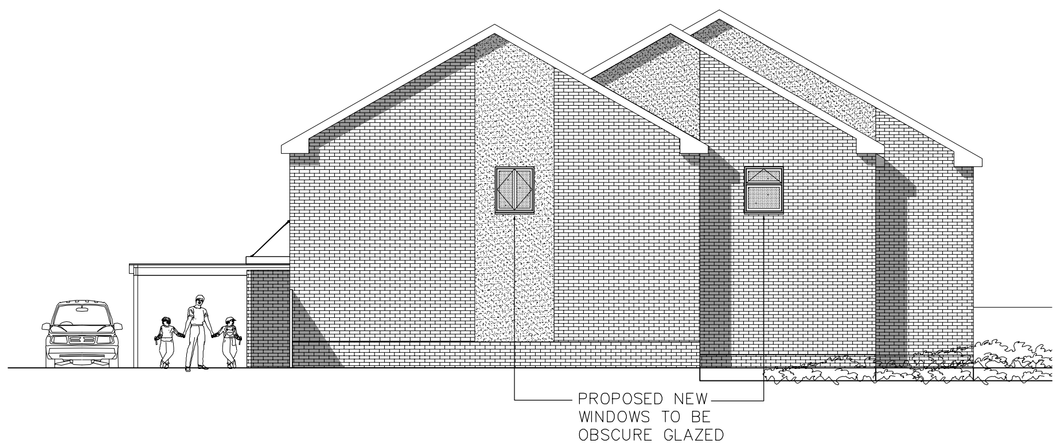

Hazel Grove Side Elevation

Rear Elevation

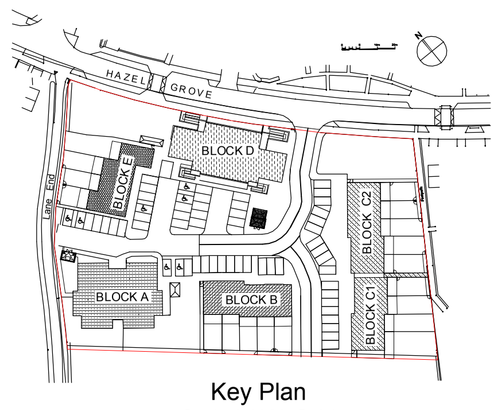

Key Plan
Scale 1:1000 @ A1

0 1 2 3 4 5 6 7 8 9 10
METRES
SCALE 1:100 (A1)
SCALE 1:200 (A3)

10 9 8 7 6 5 4 3 2 1 0
METRES
SCALE 1:100 (A1)
SCALE 1:200 (A3)

Rev	Description	Drawn
P4	VERTICAL SLIDING SCALE ADDED	JP
	NEW PLANNING ISSUE	
P3	BLOCK E FOOTPRINT REVISED TO INCLUDE WHEELCHAIR UNIT AND CAR PORT CANOPY. PERSPECTIVES REMOVED. SOLAR PANELS OMITTED	JP
P2	SOLAR PANELS TO ROOF INDICATED, PLOT 18 300MM WIDER FOR SDS REQUIREMENTS, GABLE WINDOW ADDED.	ANM
P1	PLANNING ISSUE	JP

canvas architects

canvas architects ltd
Nickron House
Bury lane
Rickmansworth
Herts WD3 5RG

Client
WILLMOTT DIXON HOUSING

places for people

Project
HAZEL GROVE DEVELOPMENT
HATFIELD
HERTFORDSHIRE AL10 9DX

Title
PROPOSED BLOCK E
ELEVATIONS

Scale	Date
1:100 @ A1	JUNE 2007
Drawn: HV	Checked: JP

File Path:–

Job No.	Drawing No.	Revision
5678	PL-115	P4