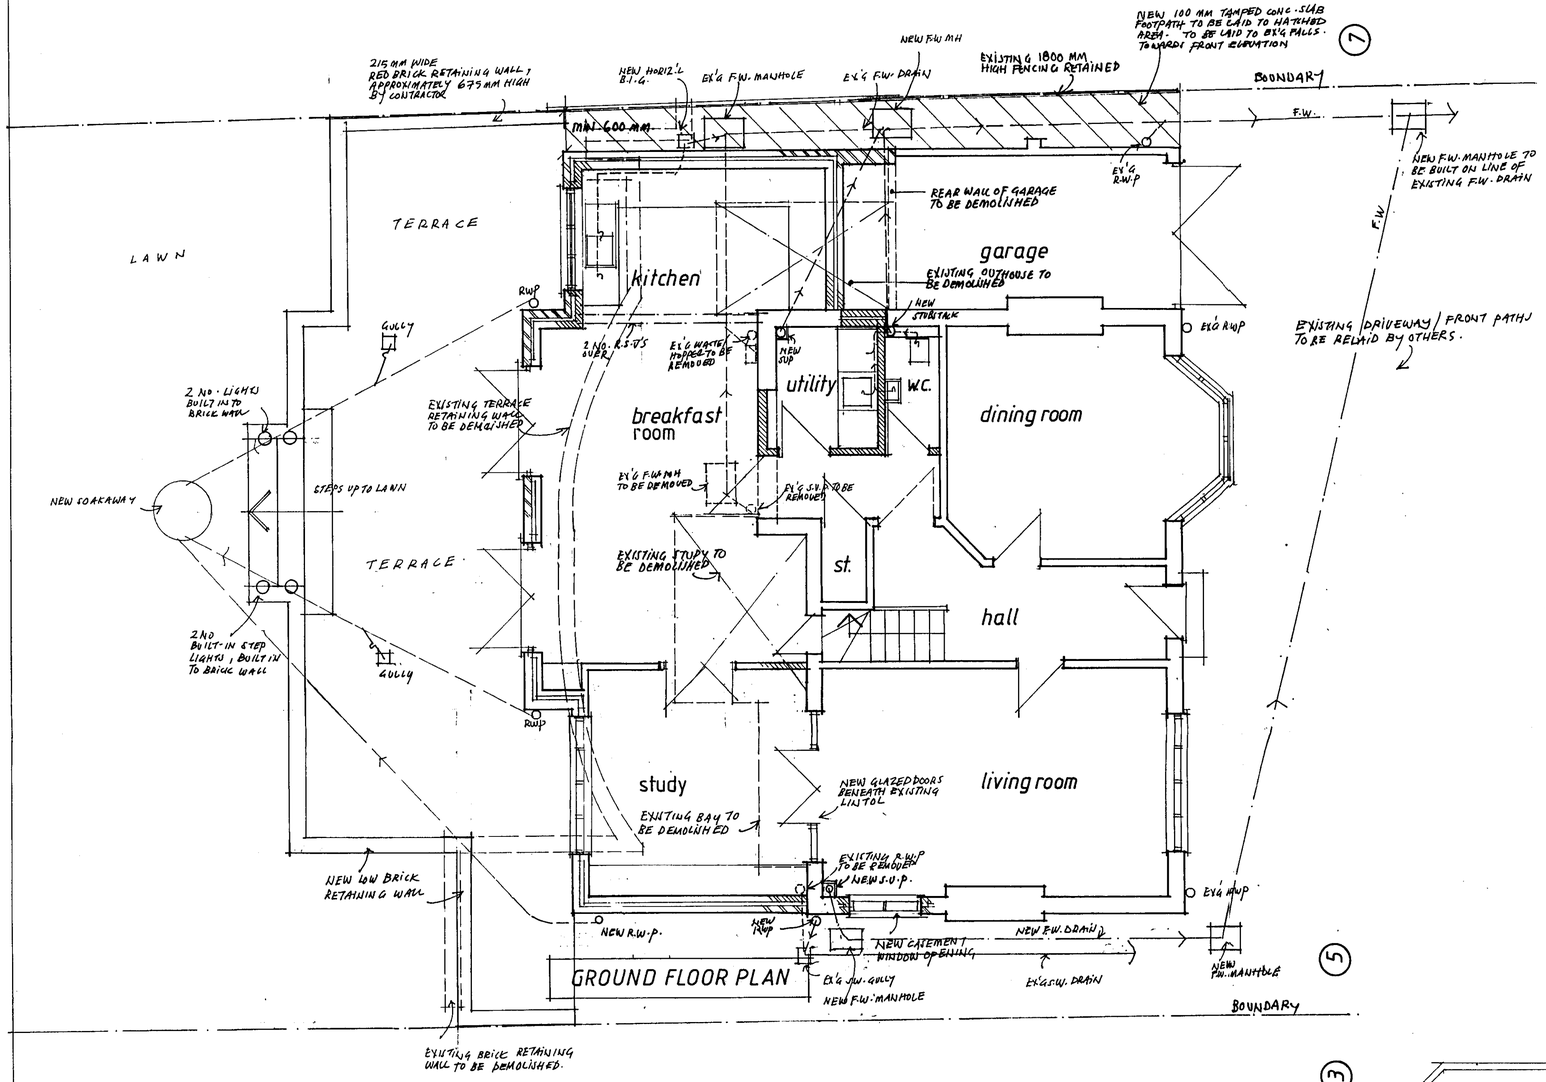

GROUND FLOOR PLAN

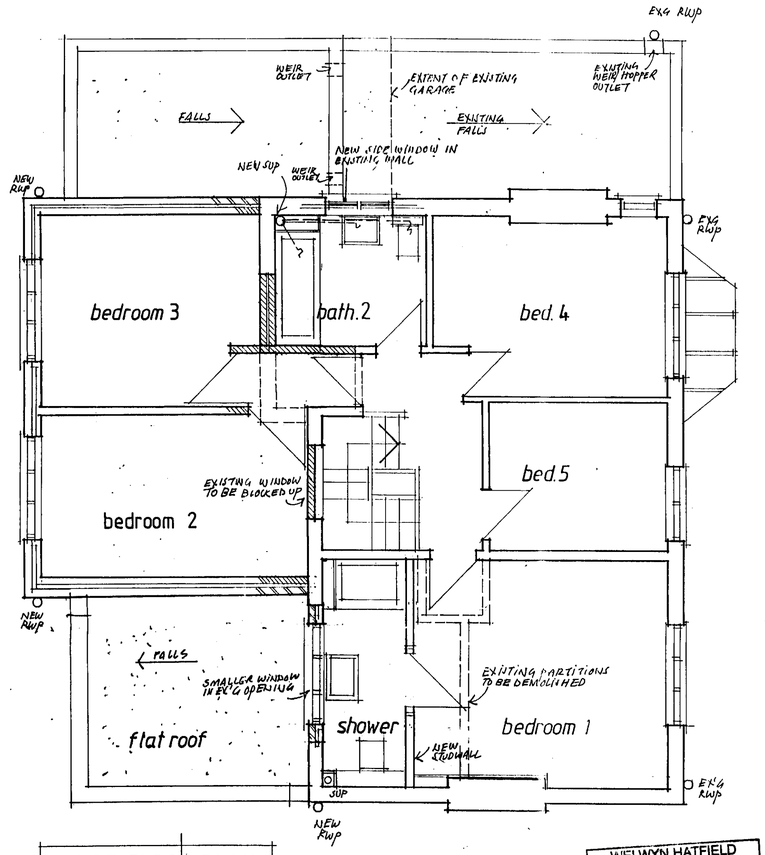

FIRST FLOOR PLAN

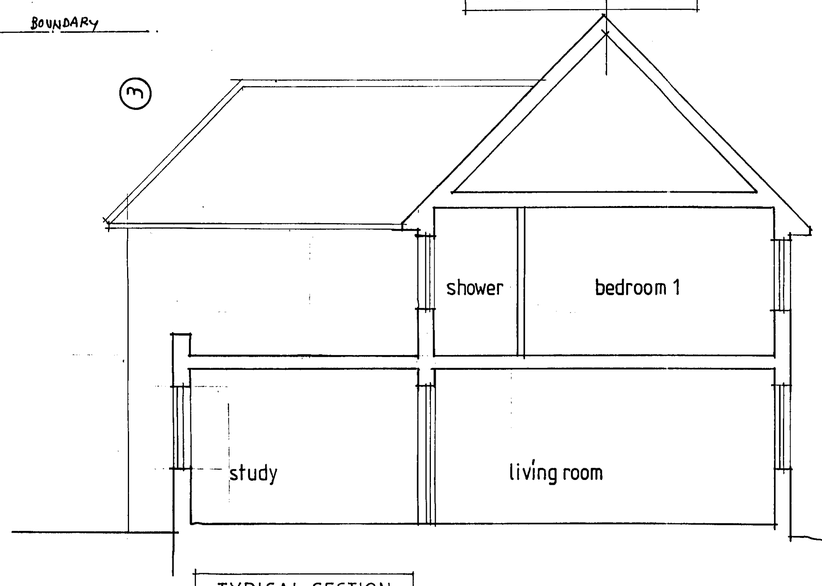

TYPICAL SECTION

WELWYN HATFIELD PLANNING OFFICE COPY
16 MAR 2010
No: 2010/428

Amendments

A NOTES ADDED. 02/07

B EN-SUITE SHOWERROOM AND DRESSING ROOM OMITTED. 05/07

C LIGHTING ADDED TO TERRACE STEPS. R.W. GULLIES ADDED TO TERRACE. 08/07

D

E

MICHAEL HILL, RIBA.
8, Ashley Close, WGC AL8 7LH
01707 326917

Contract

5, MANDEVILLE RISE W.G.C.

Drawing

PLANS

Scale 1:50 Date

Drawn mwh.

Drawing No.

507 | P. | 1. C