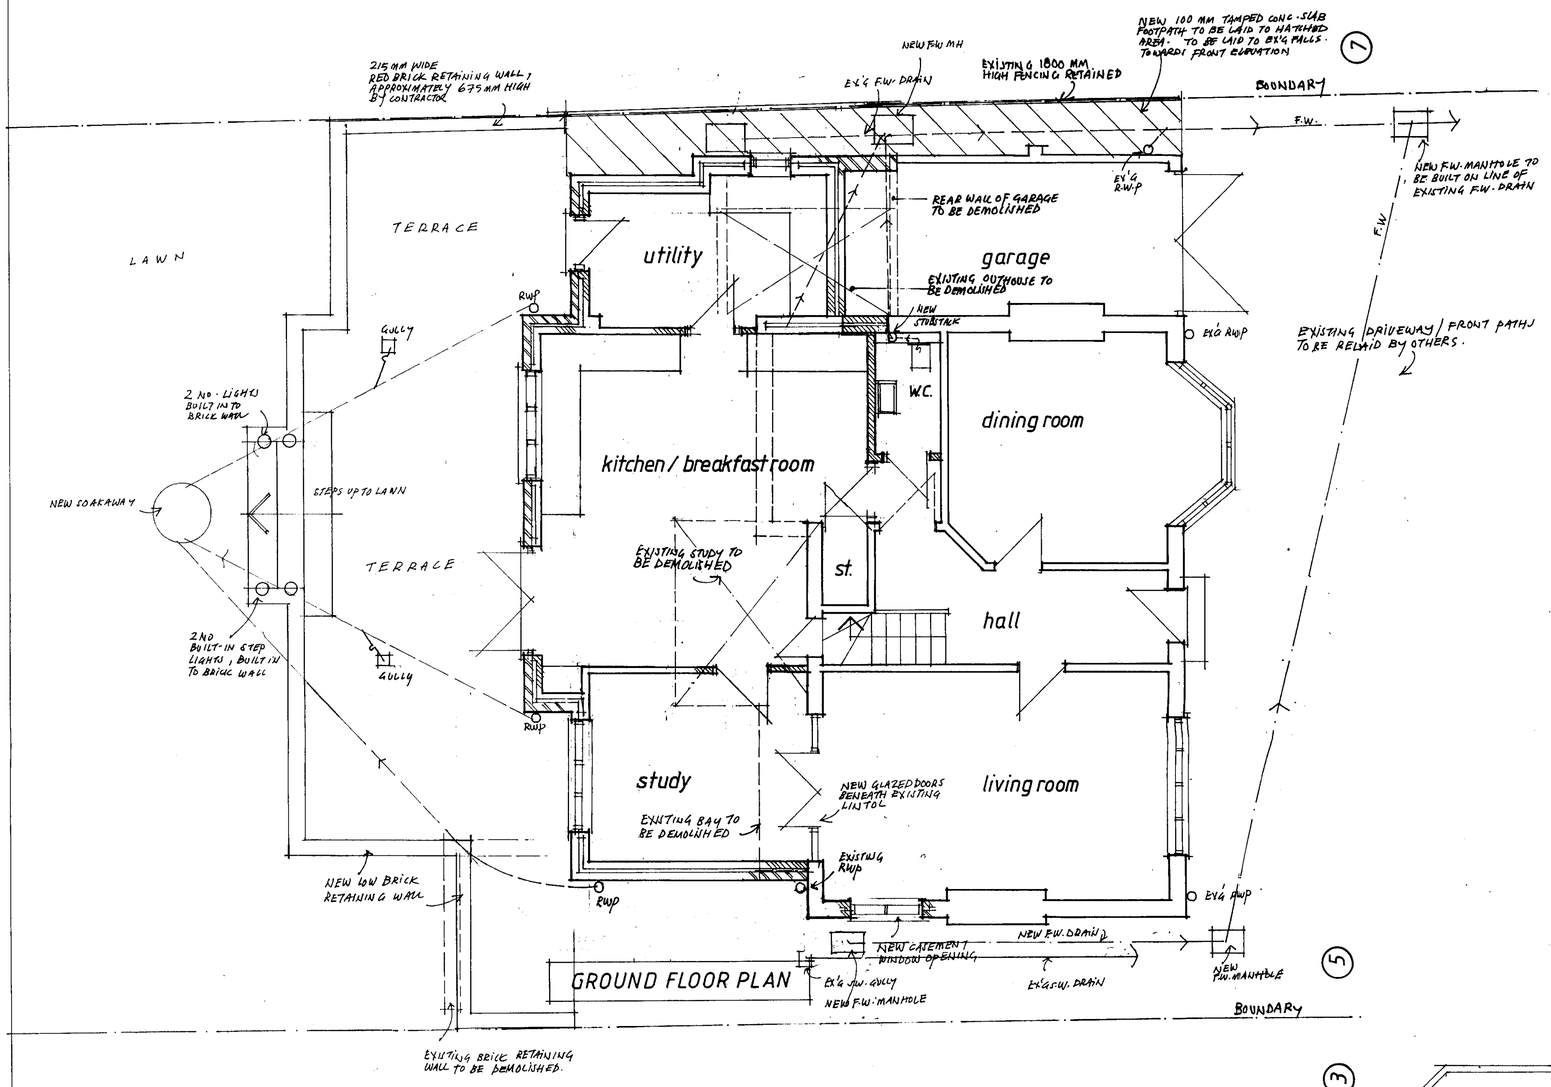


GROUND FLOOR PLAN

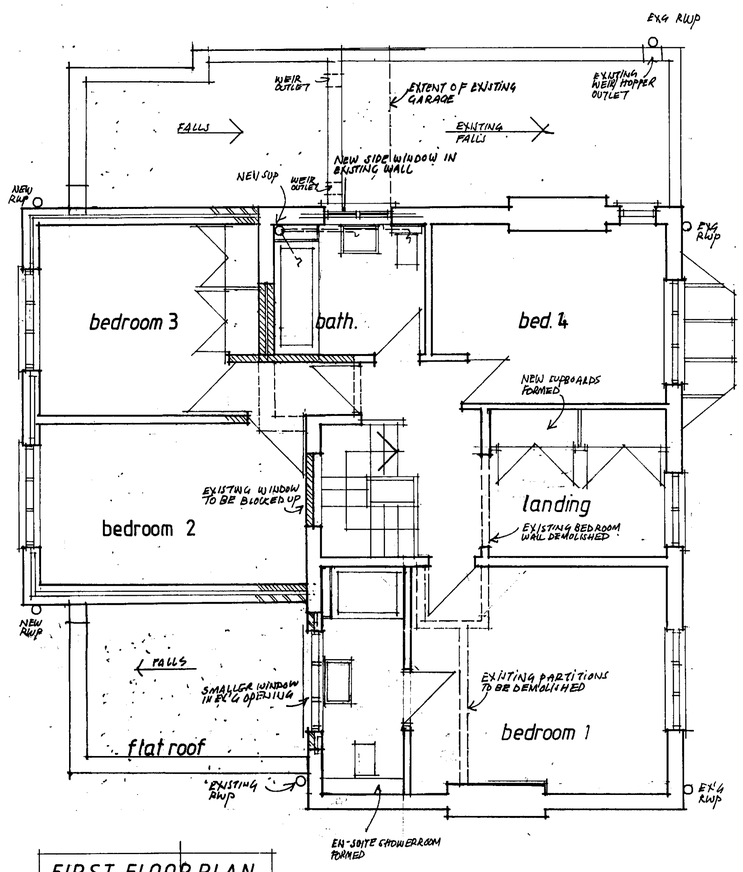


FIRST FLOOR PLAN

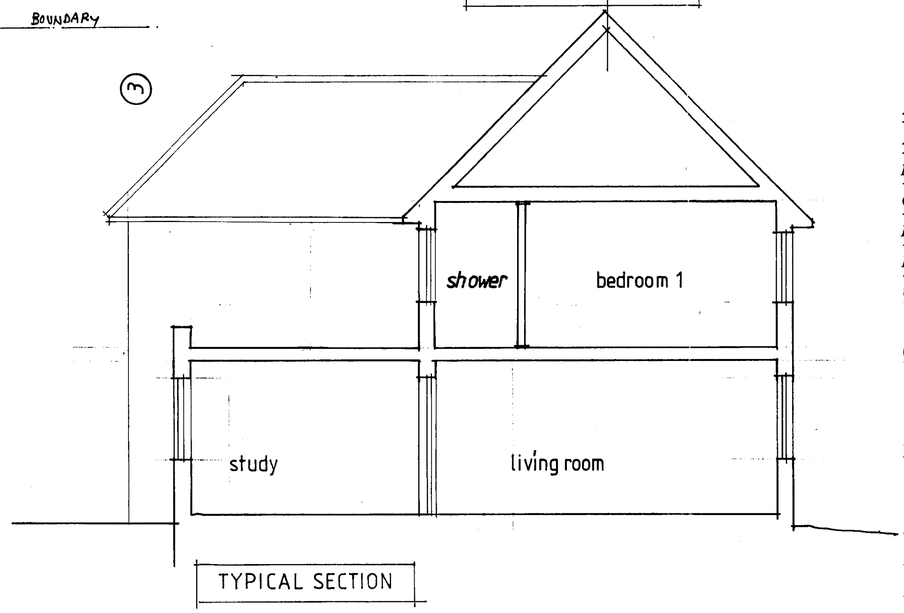


TYPICAL SECTION

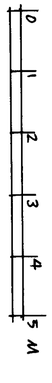


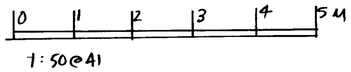


1:50 @ A1

*Amendments*

| | | |
|---|---|---|
| A | NOTES ADDED. | 02/07 |
| B | EN-SUITE SHOWERROOM AND DRESSING ROOM OMITTED. | 05/07 |
| C | LIGHTING ADDED TO TERRACE STEPS. R.W. GULLIES ADDED TO TERRACE. | 08/07 |
| D | GROUND FLOOR PLAN AMENDED. | JAN. 2010 |
| E | | |

MICHAEL HILL RIBA
1, DIGSWELL LODGE, DIGSWELL RISE,
WGC AL8 7NU
01707 326917

*Contract*

5, MANDEVILLE RISE W.G.C.

*Drawing*

PLANS

*Scale* 1:50 *Date*

*Drawn* mwh.

*Drawing No.*

507 | P. | 1. D