0m 1m 2m 3m 4m 5m 6m 7m 8m 9m 10m
Scale 1:100

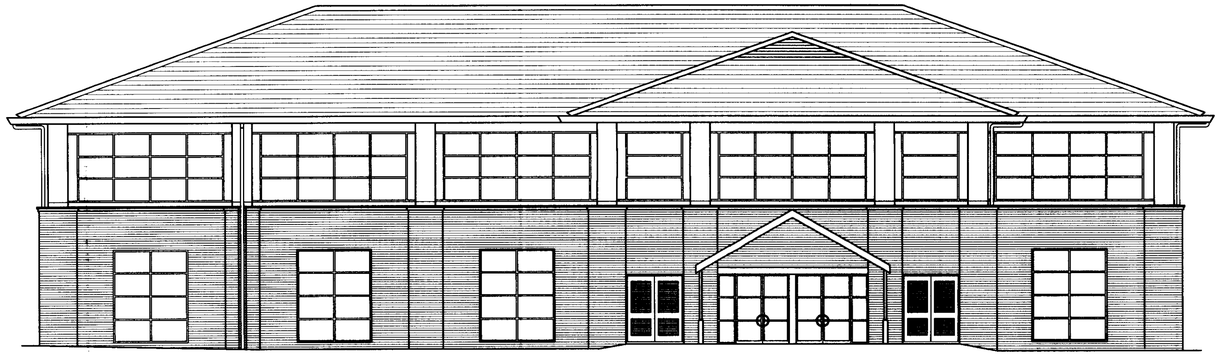

ELEVATION ON 'A'
SCALE 1:100

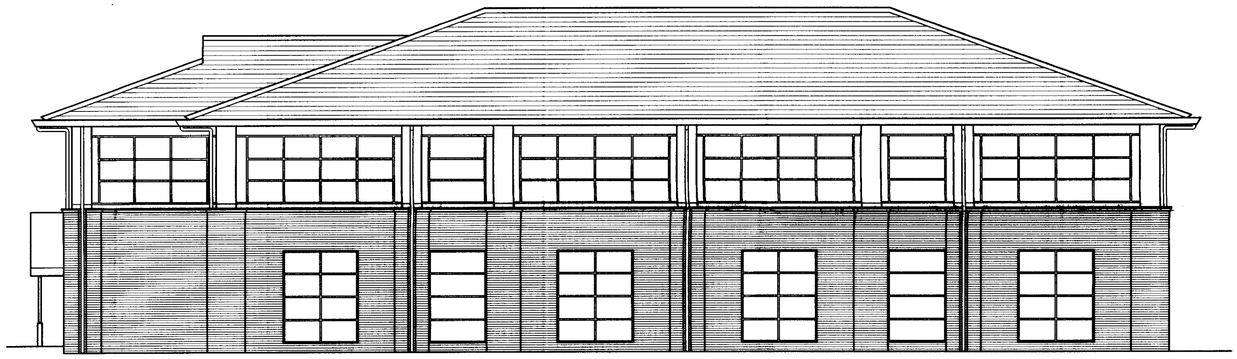

ELEVATION ON 'B'
SCALE 1:100

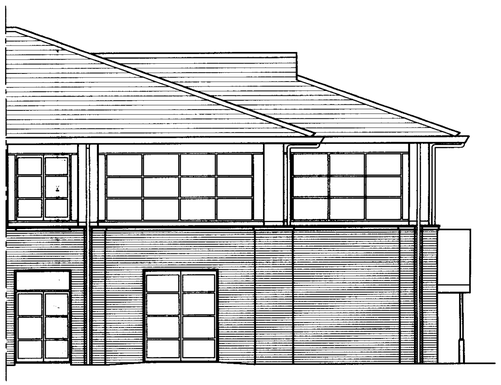

ELEVATION ON 'C'
SCALE 1:100

0m 1m 2m 3m 4m 5m 6m 7m 8m 9m 10m
Scale 1:100

WELWYN HATFIELD
PLANNING
OFFICE COPY
18 MAY 2010
No: 2010930

LOCATION
PLAN

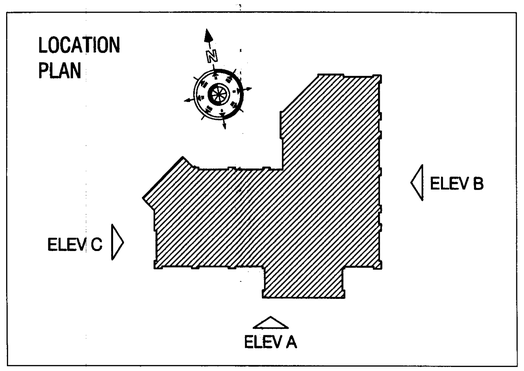

Sheet Size: A1

APPROVAL

Rev	Revision	By	Date

Morgan Lovell
Inspiring office transformation

Ascot House Finchampstead Road Wokingham Berks RG40 2NW
T: 0118 989 5300 F: 0118 989 5301 E: contact@morganlovell.com
W: http://www.morganlovell.com

Client
THREADNEEDLE PROPERTIES

Project
3, ALBANY PLACE
HYDE WAY
WELWYN GARDEN CITY
AL7 3BG

Title
EXISTING EXTERNAL ELVATIONS

Scale	Date	Designer/Drawn By	Checked By / Date
1:100@A1	06/05/10	SMKB/AN	

Drawing Number

Project No.	Floor	Drawing No.	Rev
A9279	0	901	