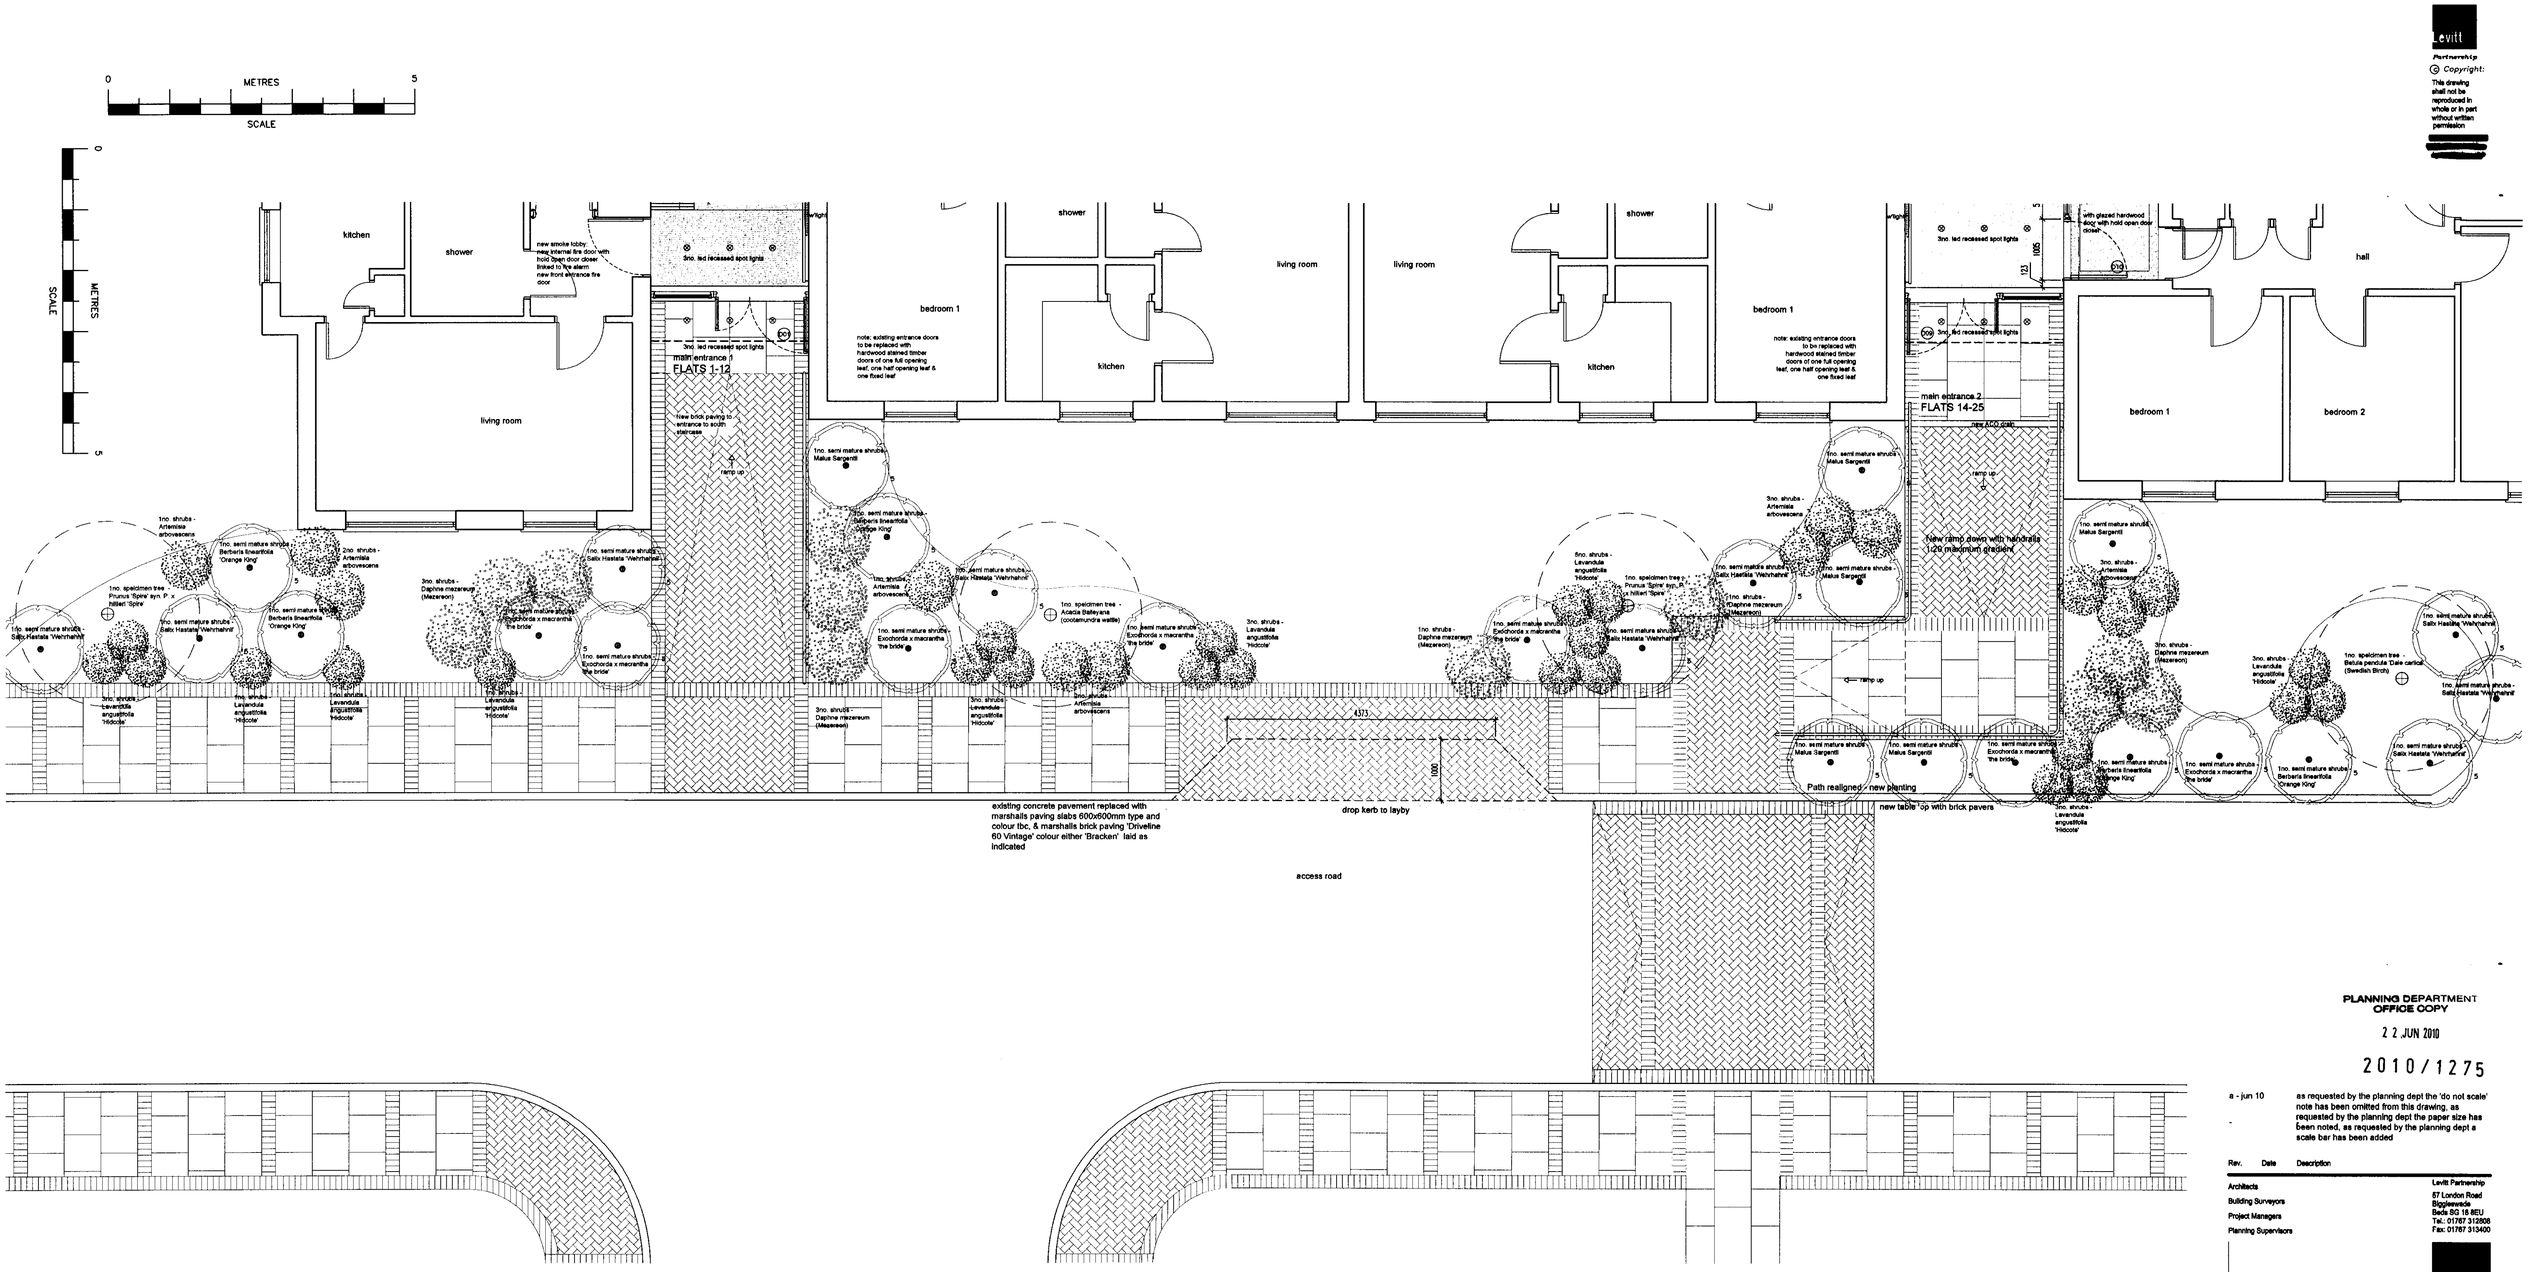

Levitt Partnership

© Copyright:
This drawing shall not be reproduced in whole or in part without written permission

PLANNING DEPARTMENT
OFFICE COPY

22 JUN 2010

2010/1275

Rev.	Date	Description
a - jun 10		as requested by the planning dept the 'do not scale' note has been omitted from this drawing, as requested by the planning dept the paper size has been noted, as requested by the planning dept a scale bar has been added

Architects
Building Surveyors
Project Managers
Planning Supervisors

Levitt Partnership
57 London Road
Biggleswade
Beds SG 18 8EU
Tel.: 01767 312808
Fax: 01767 313400

Levitt Partnership

Client
WGCHA

Project
WOODSIDE HOUSE BLOCK 1
REFURBISHMENT OF STAIR LOBBIES AND FIRE STRATEGY IMPROVEMENTS

Drawing Title
block 1 – proposed external works

Job No.	12146	Scale	1:50@a1
Drawing No.	210	Date	mar 10
Rev.	a	Drawn	jpg