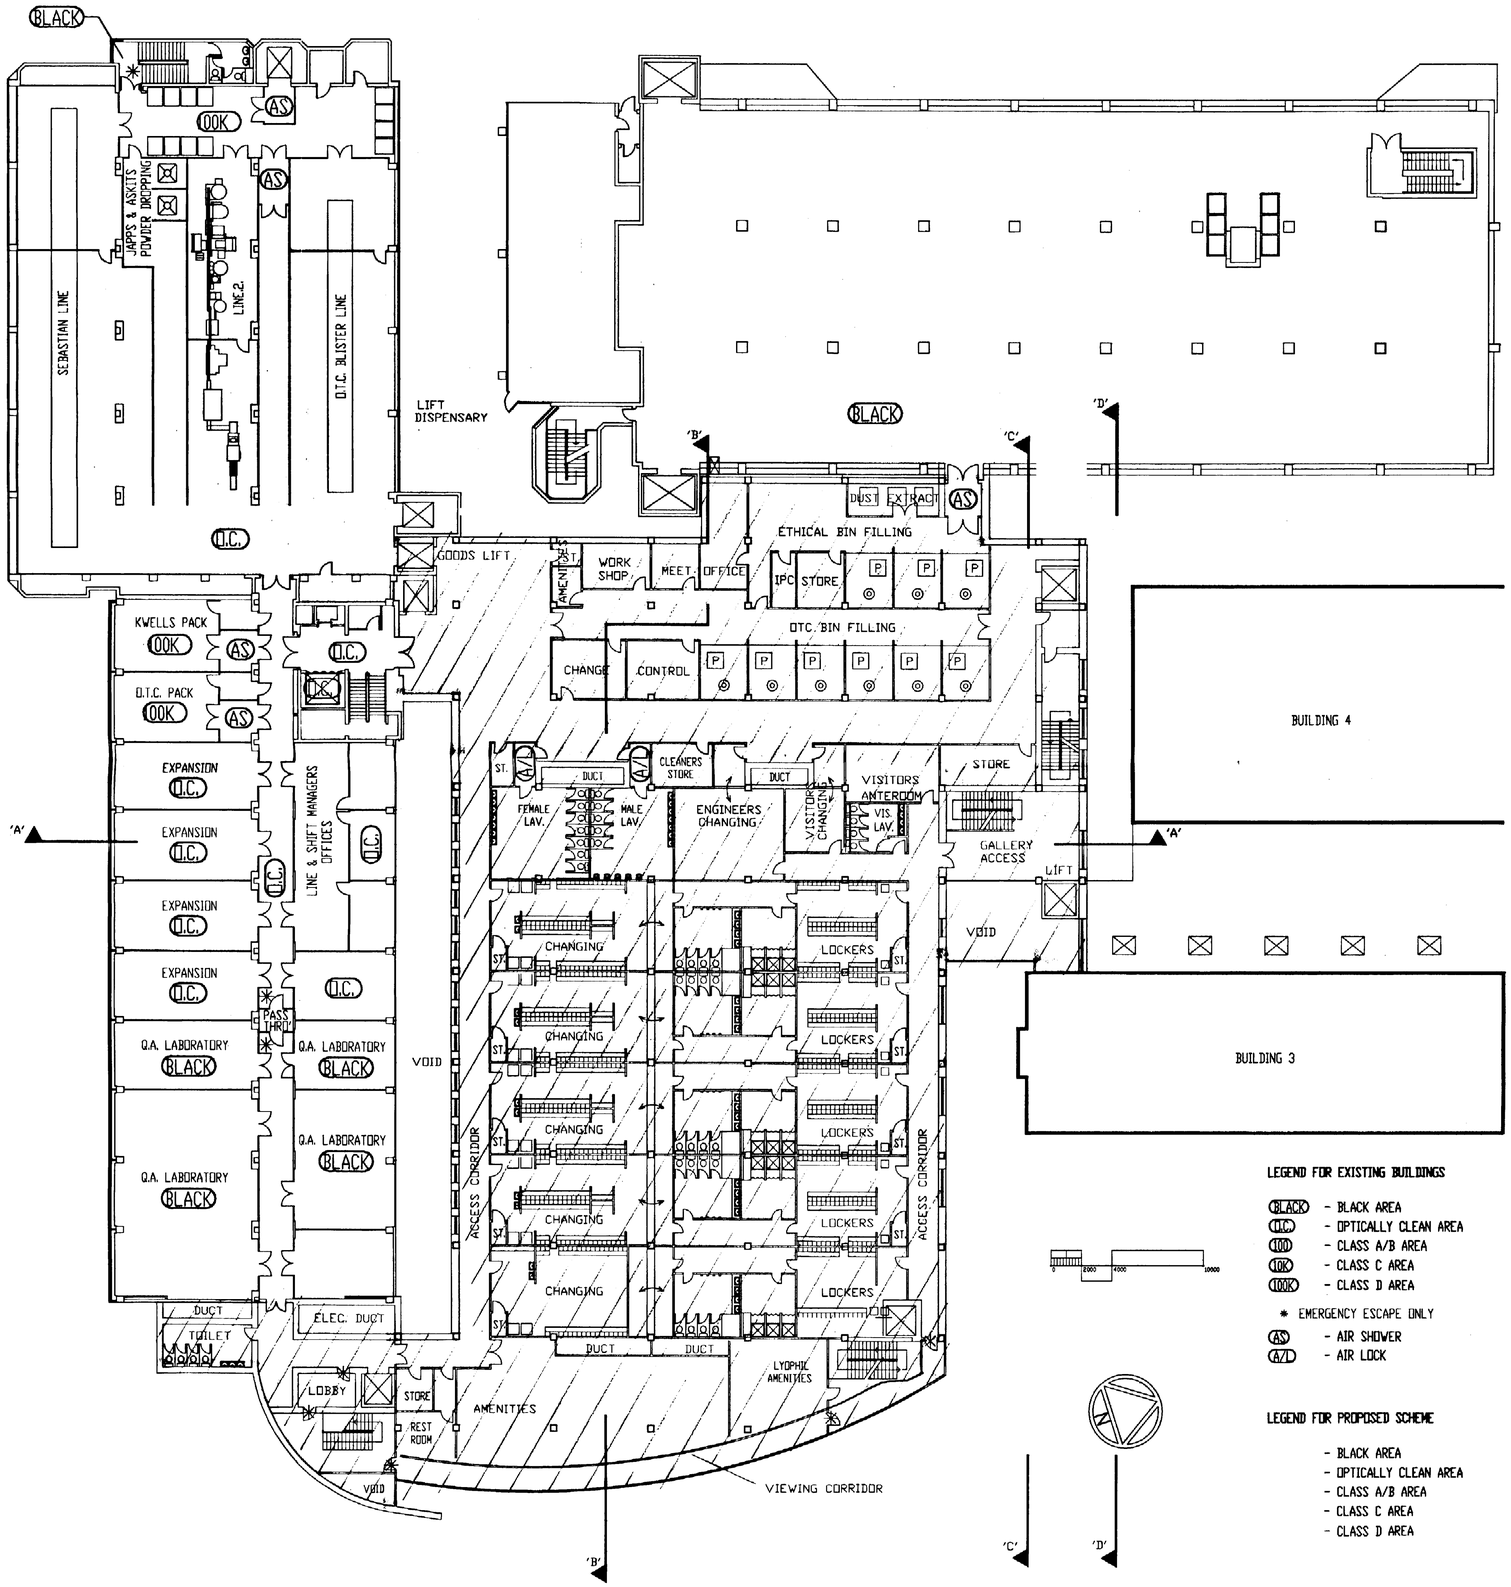

LEGEND FOR EXISTING BUILDINGS

- BLACK - BLACK AREA
- D.C. - OPTICALLY CLEAN AREA
- 100 - CLASS A/B AREA
- 10K - CLASS C AREA
- 100K - CLASS D AREA
- * EMERGENCY ESCAPE ONLY
- AS - AIR SHOWER
- A/L - AIR LOCK

LEGEND FOR PROPOSED SCHEME

- BLACK AREA
- OPTICALLY CLEAN AREA
- CLASS A/B AREA
- CLASS C AREA
- CLASS D AREA

Reference drawings | Legend | Notes

OFFICE COPY
WELWYN HATFIELD COUNCIL
RECEIVED - 2 AUG 1994
6/542/94

Revision	Description	Drawn	Date	Checked
A	General revisions	RES	29/7/94	BT
B	General revisions	RES	26/7/94	BT
C	Design Developed	BM	19/7/94	BT
D	Design Developed	BM	11/7/94	BT

0 5 10 0 10 20 30 40 50 60 70 80 90 100
Original scale size 100mm-this drawing may have been reduced

WELWYN HATFIELD TOWN & COUNTRY PLAN REFERRED TO IN C
24 NOV 1994
DATE

Project: Roche Products Ltd. Welwyn Garden City
Title: Building 27 Proposal First Floor Plan

Drawn	Group	Date
SMITH	E	4/7/94
Checked BT.		Date 29.7.94
Scale 1/200		

AMEC Design and Management
Stratford-upon-Avon, Warwickshire CV37 9NJ
Telephone (0789) 204288. Fax (0789) 386138

Copyright ©

Drawing number 00504-ID.A-1303 Rev. D