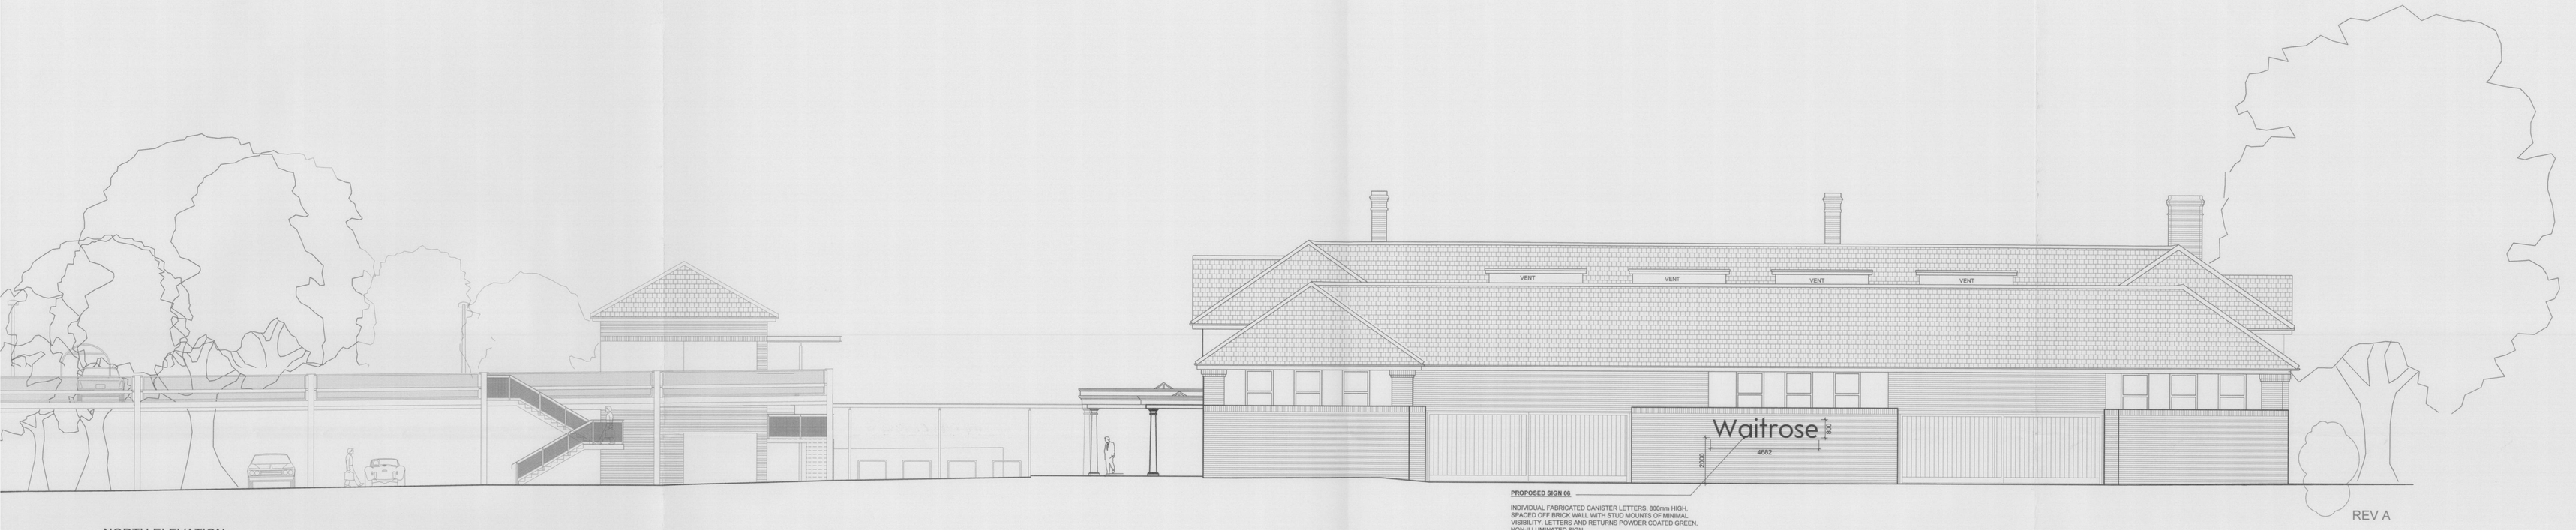

NORTH ELEVATION

PROPOSED SIGN 06

INDIVIDUAL FABRICATED CANISTER LETTERS, 800mm HIGH, SPACED OFF BRICK WALL WITH STUD MOUNTS OF MINIMAL VISIBILITY. LETTERS AND RETURNS POWDER COATED GREEN. NON-ILLUMINATED SIGN

REV A

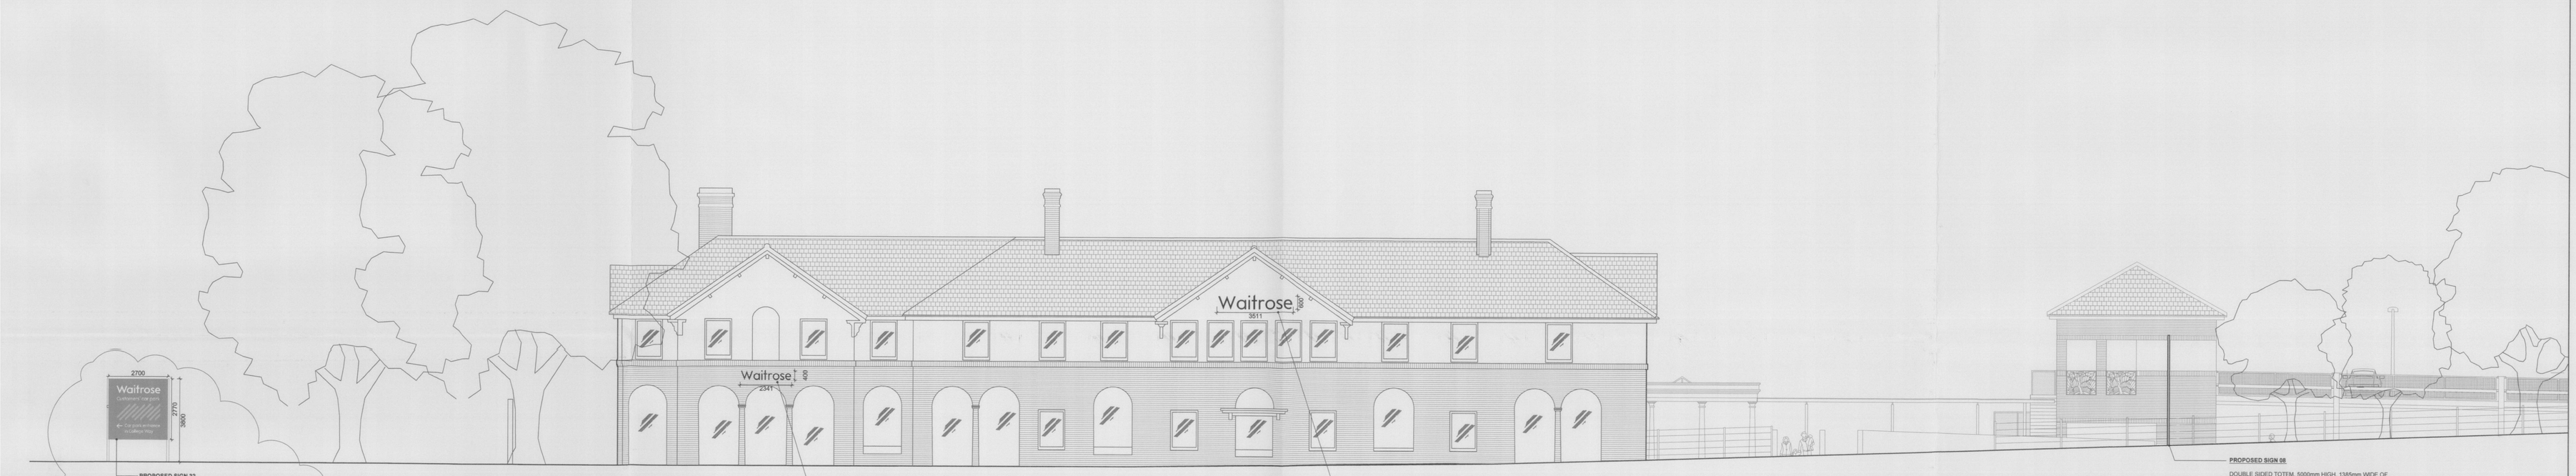

PROPOSED SIGN 32

SINGLE SIDED PANEL, 2770mm HIGH, 2700mm WIDE SUPPORTED ON STEEL POSTS TO GIVE OVERALL HEIGHT OF 3800mm. PAINTED ALUMINIUM PANEL WITH INLAID LASER CUT ACRYLIC GRAPHICS AND LOGO NOW ILLUMINATED. LOCATION OF SIGN AS AGREED WITH WHBC.

REV A

SOUTH ELEVATION

PROPOSED SIGN 03

INDIVIDUAL FABRICATED CANISTER LETTERS, 400mm HIGH, SPACED OFF BRICK WALL WITH STUD MOUNTS OF MINIMAL VISIBILITY. LETTERS IN PLEXIGLASS GREEN AND RETURNS POWDER COATED GREEN. ILLUMINATED SIGN WITH WHITE LEDs THROUGH FACE ONLY TO 18-22 LUMENS, WITH INTERNAL POWER SUPPLY ON TIMER SWITCH.

PROPOSED SIGN 04

INDIVIDUAL FABRICATED CANISTER LETTERS, 600mm HIGH, SPACED OFF BRICK WALL WITH STUD MOUNTS OF MINIMAL VISIBILITY. LETTERS IN PLEXIGLASS GREEN AND RETURNS POWDER COATED GREEN. ILLUMINATED SIGN WITH WHITE LEDs THROUGH FACE ONLY TO 18-22 LUMENS, WITH INTERNAL POWER SUPPLY ON TIMER SWITCH.

PROPOSED SIGN 08

DOUBLE SIDED TOTEM, 5000mm HIGH, 1385mm WIDE OF PAINTED ALUMINIUM PANELS WITH INLAID LASER CUT ACRYLIC LOGO, STAINLESS STEEL REVEALS AND KICKPLATES. INTERNALLY ILLUMINATED TO LOGO ONLY, SIGN FACE DOES NOT ILLUMINATE.

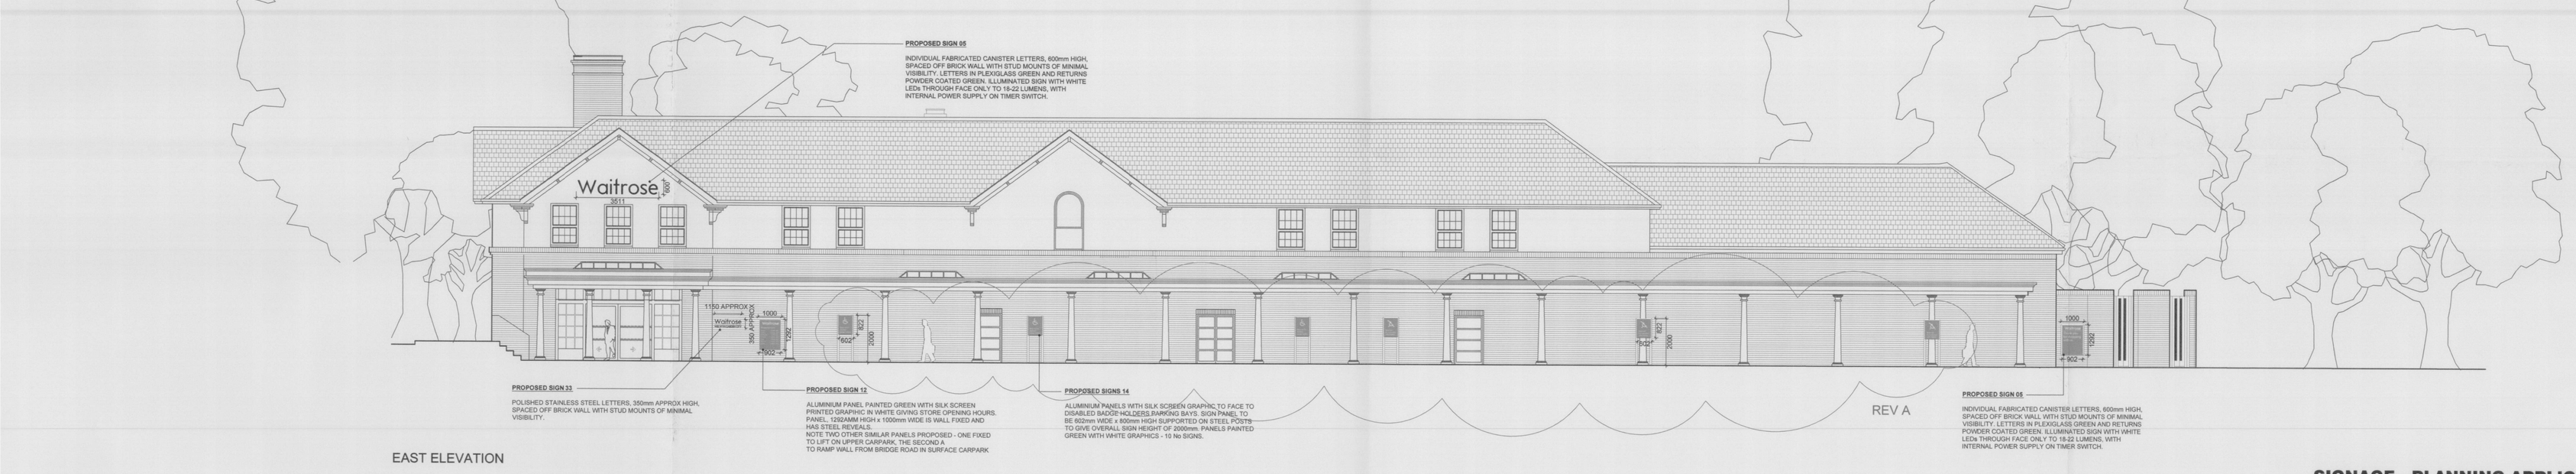

PROPOSED SIGN 05

INDIVIDUAL FABRICATED CANISTER LETTERS, 600mm HIGH, SPACED OFF BRICK WALL WITH STUD MOUNTS OF MINIMAL VISIBILITY. LETTERS IN PLEXIGLASS GREEN AND RETURNS POWDER COATED GREEN. ILLUMINATED SIGN WITH WHITE LEDs THROUGH FACE ONLY TO 18-22 LUMENS, WITH INTERNAL POWER SUPPLY ON TIMER SWITCH.

PROPOSED SIGN 33

POLISHED STAINLESS STEEL LETTERS, 350mm APPROX HIGH, SPACED OFF BRICK WALL WITH STUD MOUNTS OF MINIMAL VISIBILITY.

PROPOSED SIGN 12

ALUMINIUM PANEL PAINTED GREEN WITH SILK SCREEN PRINTED GRAPHIC IN WHITE GIVING STORE OPENING HOURS. PANEL 1262AMM HIGH x 1000mm WIDE IS WALL FIXED AND HAS STEEL REVEALS.
NOTE TWO OTHER SIMILAR PANELS PROPOSED - ONE FIXED TO LIFT ON UPPER CARPARK, THE SECOND A TO RAMP WALL FROM BRIDGE ROAD IN SURFACE CARPARK

PROPOSED SIGNS 14

ALUMINIUM PANELS WITH SILK SCREEN GRAPHIC TO FACE TO DISABLED BADGE HOLDERS PARKING BAYS. SIGN PANEL TO BE 602mm WIDE x 800mm HIGH SUPPORTED ON STEEL POSTS TO GIVE OVERALL SIGN HEIGHT OF 2000mm. PANELS PAINTED GREEN WITH WHITE GRAPHICS - 10 No SIGNS.

REV A

PROPOSED SIGN 05

INDIVIDUAL FABRICATED CANISTER LETTERS, 600mm HIGH, SPACED OFF BRICK WALL WITH STUD MOUNTS OF MINIMAL VISIBILITY. LETTERS IN PLEXIGLASS GREEN AND RETURNS POWDER COATED GREEN. ILLUMINATED SIGN WITH WHITE LEDs THROUGH FACE ONLY TO 18-22 LUMENS, WITH INTERNAL POWER SUPPLY ON TIMER SWITCH.

EAST ELEVATION

AMENDMENT
- 3 OCT 2008
NO:N6/2008/1470/AP

SIGNAGE - PLANNING APPLICATION

NOTES

No	REVISION	BY	CM	DATE
A	SIGNAGE REVISED AS PER DISCUSSION ON SITE. SIGN 07 OMITTED. PARENT & CHILD AND DISABLED SIGNAGE AMENDED TO SUIT REVISED CAR PARK LAYOUT. SIGN 32 NON ILLUMINATED.	TD	CM	25.09.08

PROJECT
WAITROSE, WELWYN GARDEN CITY
STORE EXTENSION

TITLE
PROPOSED SIGNAGE
BUILDING ELEVATIONS
NORTH, SOUTH & EAST

DRAWING No: 0214- AE(P2)-001 REV: A

DATE: 07.08.08 | SCALE: 1:100 | DRAWN BY: CL | CHECKED BY: CM

THE COPYRIGHT OF THIS DRAWING OR PART THEREOF BELONGS TO BAMBER & REDDAN ARCHITECTS.
DO NOT SCALE FROM IT. CHECK ALL DIMENSIONS PRIOR TO COMMENCING WORK.
DO NOT SCALE

Bamber and Reddan Architects
Bamber and Reddan
73 Collier Street
London N1 9BE
T 020 7843 1700
F 020 7843 1717
E design@bamberandreddan.co.uk