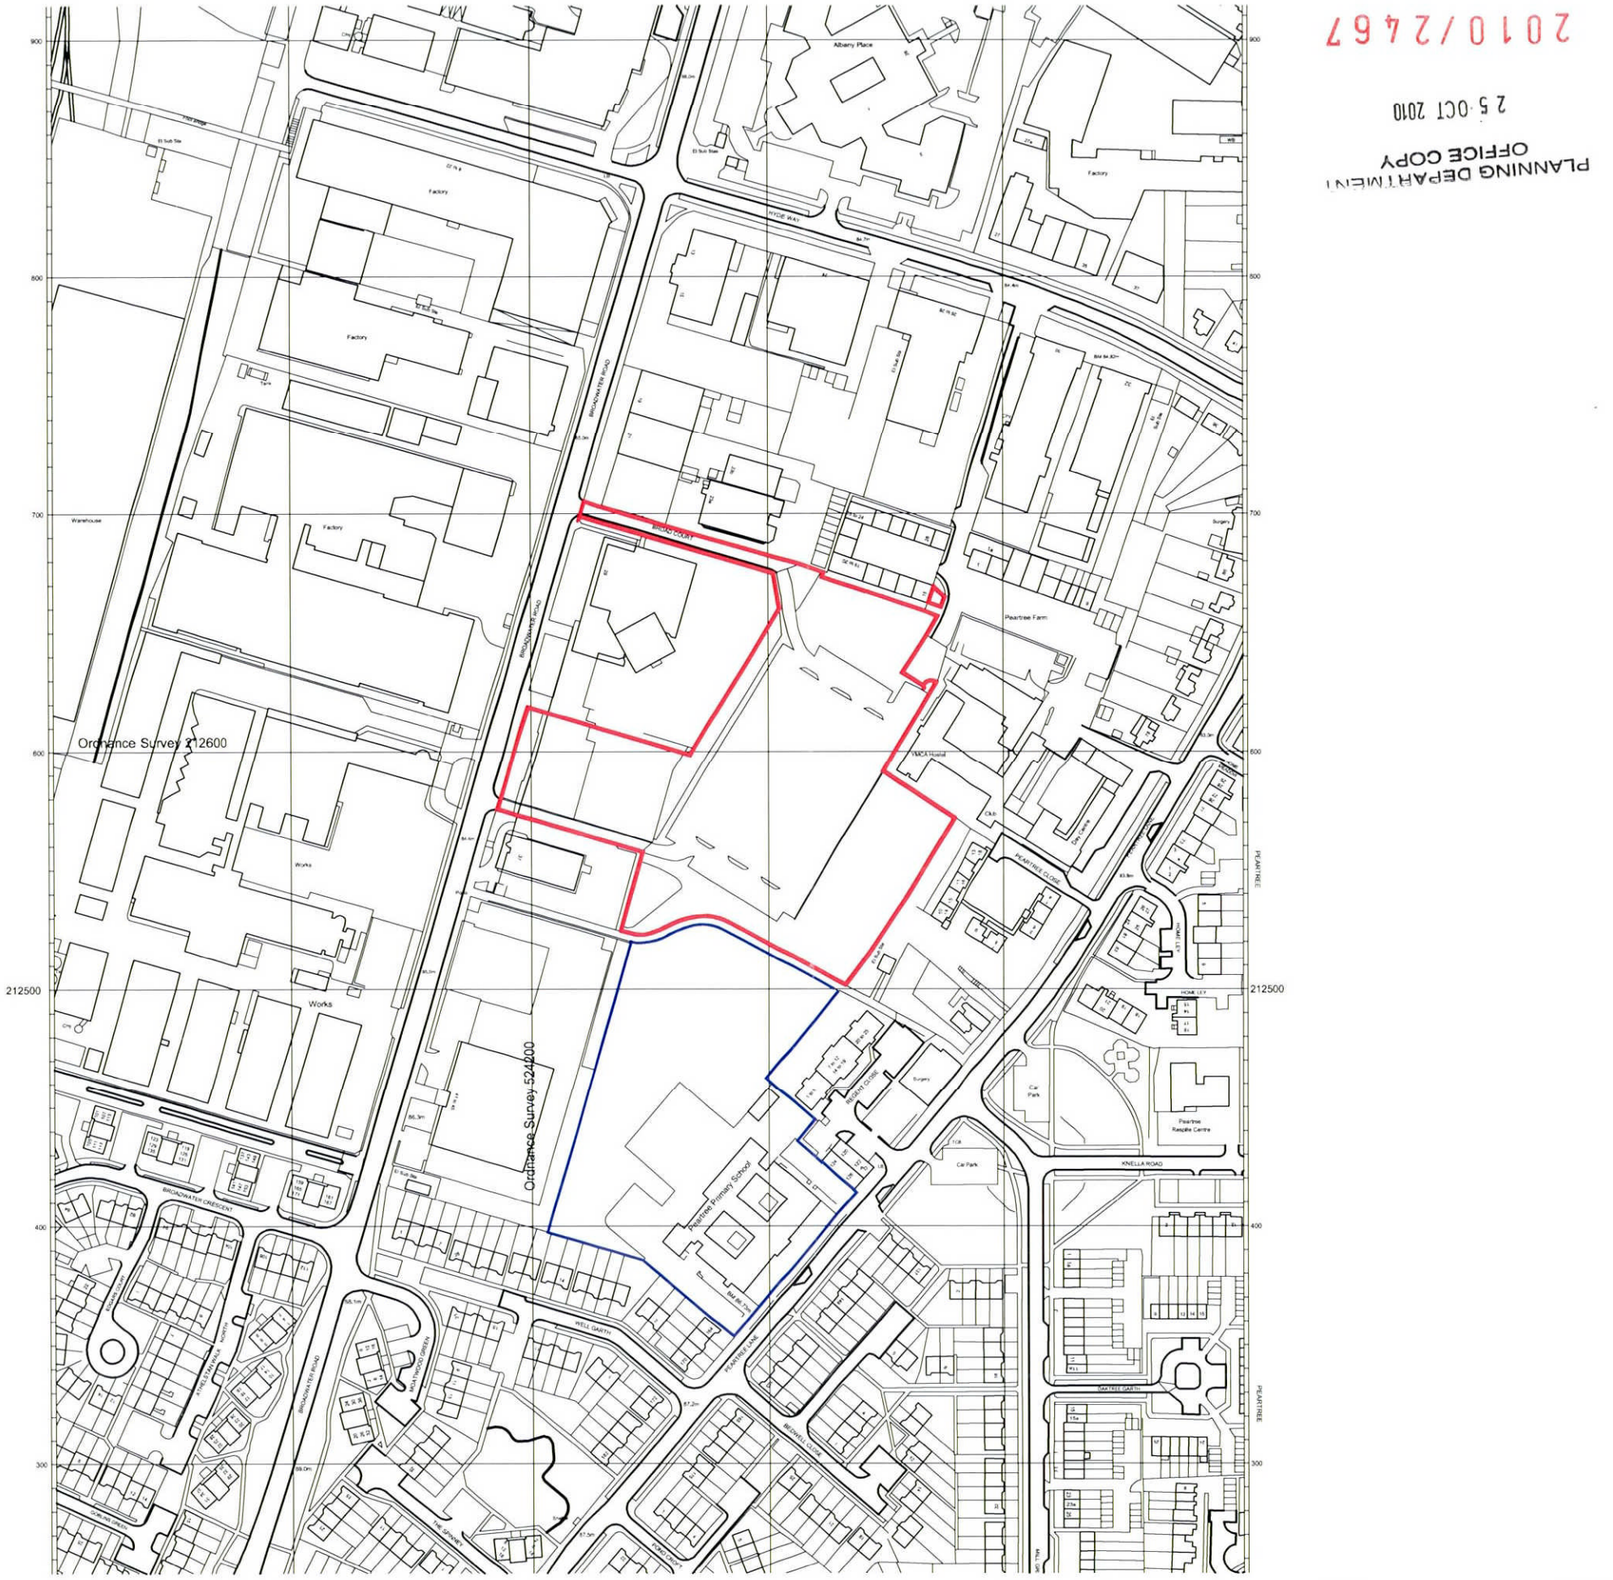

0 100M 200M

Scale for planning purposes only

2010/2467

25 OCT 2010

PLANNING DEPARTMENT
OFFICE COPY

© COPYRIGHT Mace Group
NOT TO BE REPRODUCED WITHOUT WRITTEN PERMISSION.
~~DEPARTS OF PROCESS DRAWING ERRORS HAVE OTHERS AND HAS BEEN REPRODUCED. DO NOT SCALE FOR CONSTRUCTION PURPOSES.~~
~~ALL DIMENSIONS TO BE CHECKED & VERIFIED ON SITE PRIOR TO CONSTRUCTION.~~

N

Rev	By	Description	Date	CHK'D
B	GM	General revision	07/07/10	-
A	GM	Scale amended	01/07/10	-

mace

Mace Group
Stag House
Old London Road
Hertford
SG13 7YY

Telephone 01992 515100
Facsimile 01992 515111
www.macegroup.com

Hertfordshire

PROJECT
WELWYN GARDEN CITY
BROADWATER ROAD
CLS RELOCATION OF SERVICES

DRAWING TITLE
Location plan

DRAWN BY GM		DATE June 2010	
CHECKED -		SCALE 1:1250@A1/1:2500@A3	
PROJECT No. 1957	DISCL Code A	SEQ. No. 100	REV. B

FILED ON AUTOCAD AS:\\ahfeds01.mace.co.uk\Data\Projects\21705 - HCC\MX002 Single Project commissions\WGC - CLS Broadwater Rd\03.00 Design\03.00.03 CAD\03.Planning\1.Architect\1957-A-100 - Location Plan.dwg