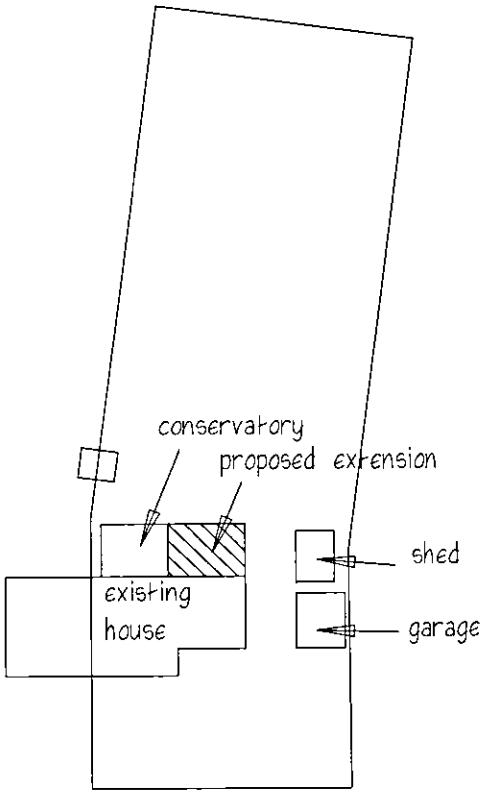

WELWYN HATFIELD
PLANNING
OFFICE COPY
11 JAN 2011
No: 2a/343

48 BRIDGE ROAD

block plan
scale 1:500

© Copyright Roger Carter ARIBA

ROGER CARTER ARCHITECTS
Chartered Architects
47 The Ryde
Hatfield Hertfordshire AL9 5DQ
tel: 01707 258955/262035

VINE CROSS COTTAGE
48 BRIDGE ROAD. WGC
PROPOSED EXTENSION
BLOCK PLAN

Date: Jan 2011	Drawing No:
Scale: 1:500	959/06
Original Size: A4	

VINE CROSS COTTAGE

SITE BLOCK PLAN