PROPOSED ELEVATIONS 1:100

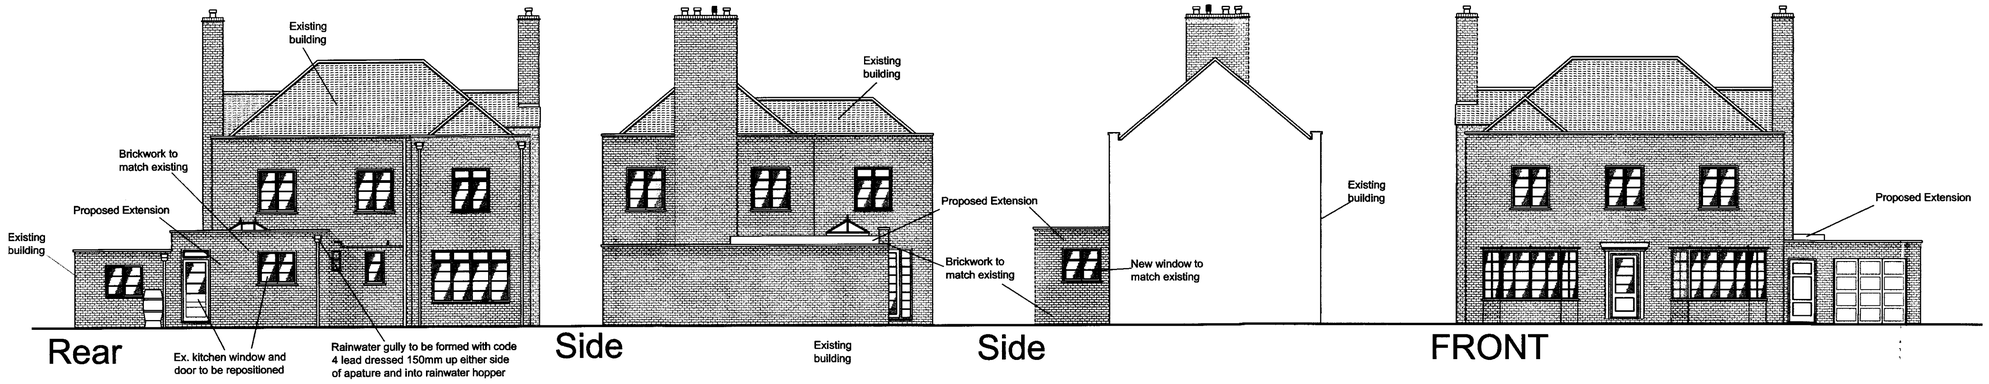

EXISTING GROUND FLOOR PLAN 1:100

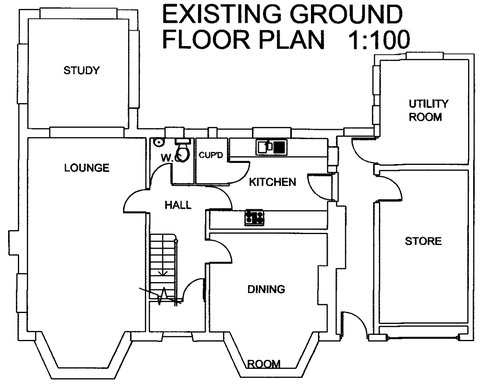

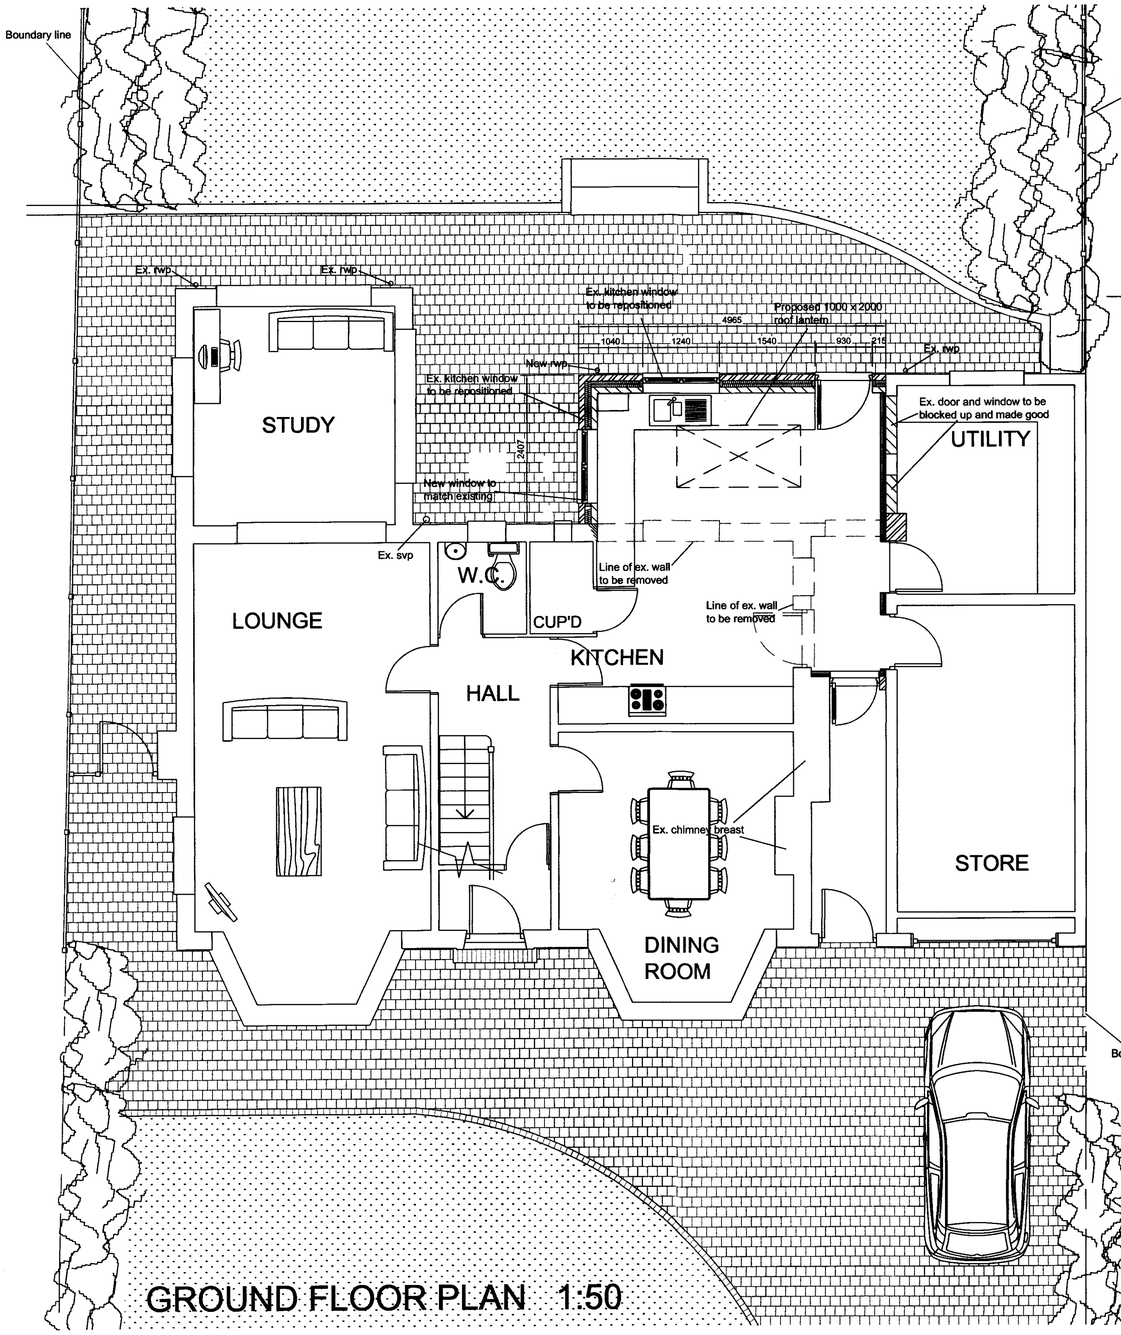

GROUND FLOOR PLAN 1:50

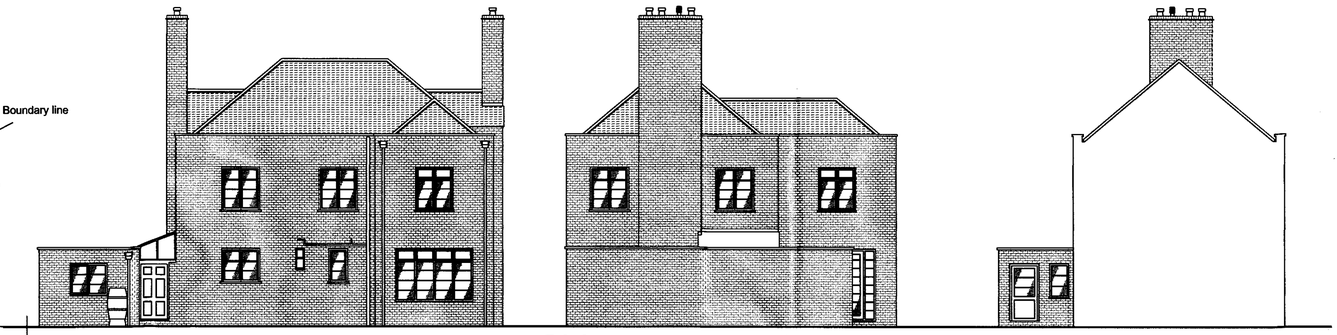

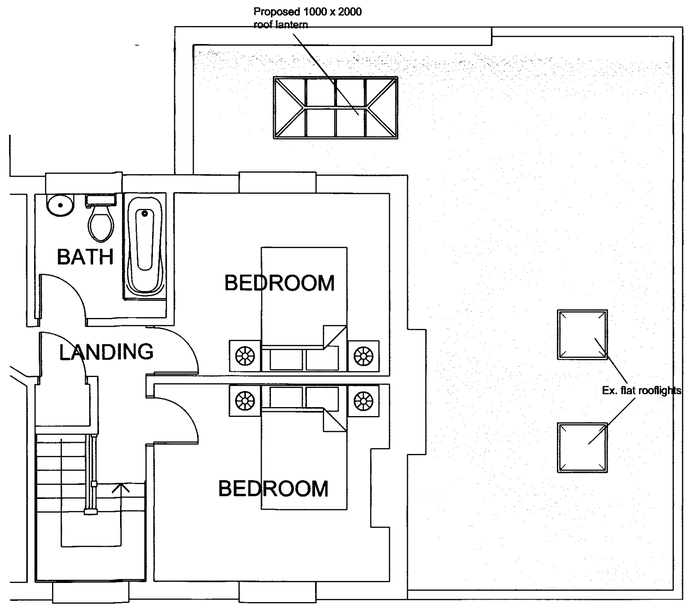

FIRST FLOOR PLAN 1:50

EXISTING ELEVATIONS 1:100

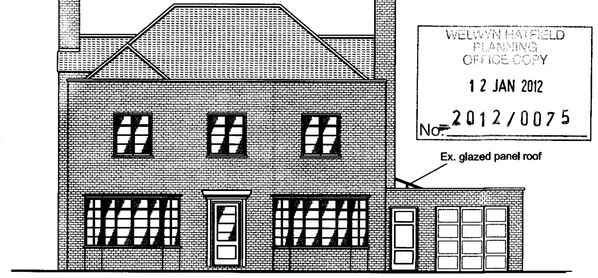

FRONT

C Roof Lantern Revision

B Kitchen window revision to allow for repositioned boiler

A General Revisions

Architech Limited
Architectural and Building Consultants
Tel. 01438 223102 / 07768 123899

Project

Mr. and Mrs. Collins
3 Mandeville Rise, Welwyn Garden City, Hertfordshire.

Title

Single Storey Rear Extension

Date	Scale	Status
Sept. 2011	1:50 1:100	Planning

2011 / 47 / 01 | C | A1

1:100 Scale Bar 0 2.0m 4.0m

1:50 Scale Bar 0 1.0m 2.0m 3.0m 4.0m

© THIS DRAWING IS COPYRIGHT