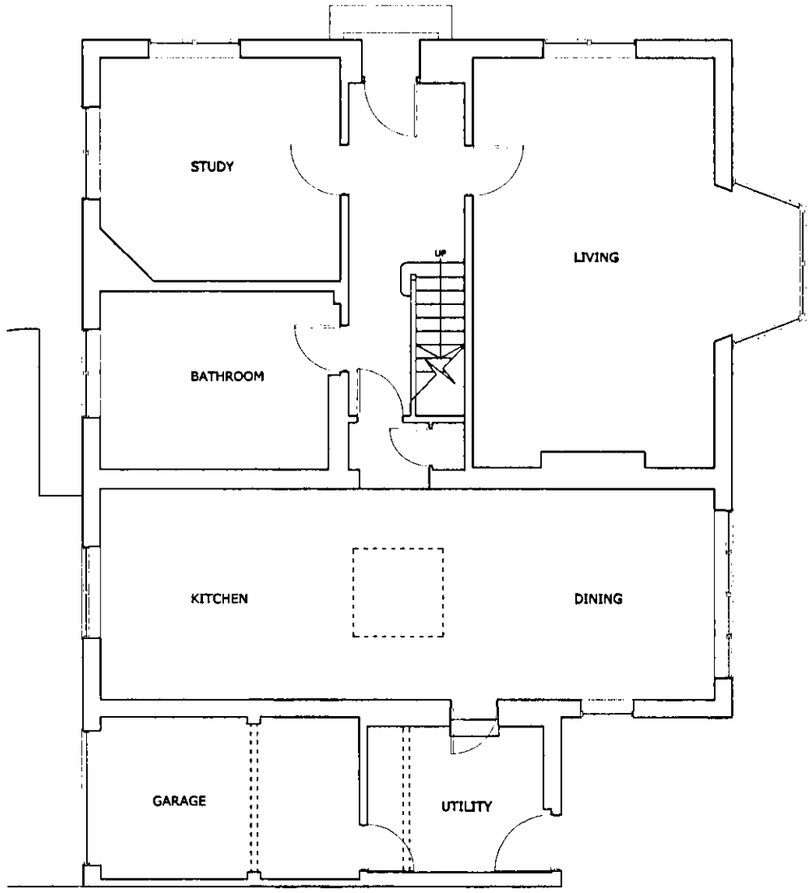

01 Ground Floor Plan
Scale 1:100

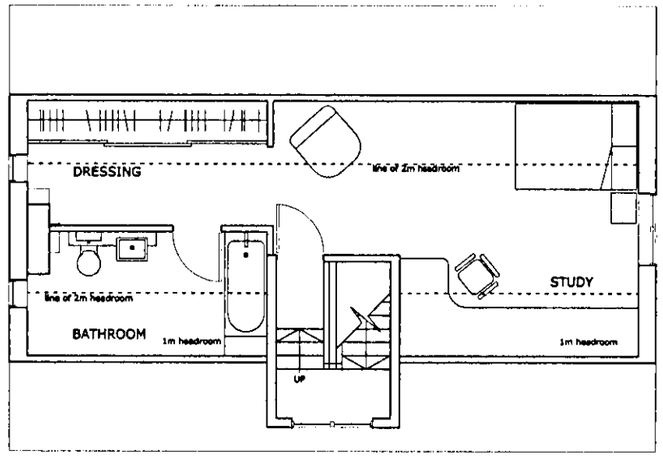

03 Second Floor Plan
Scale 1:100

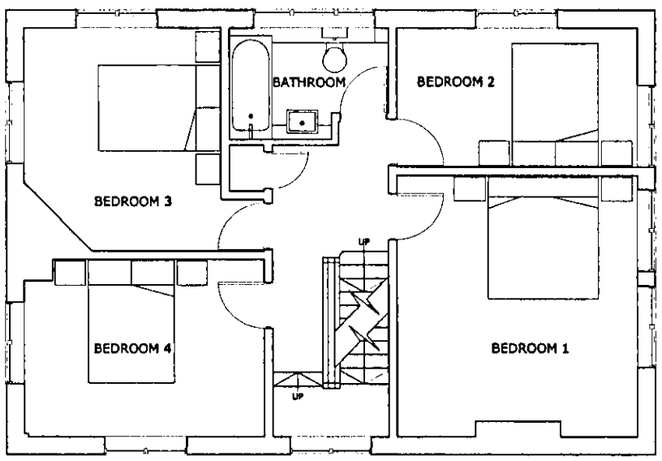

02 First Floor Plan
Scale 1:100

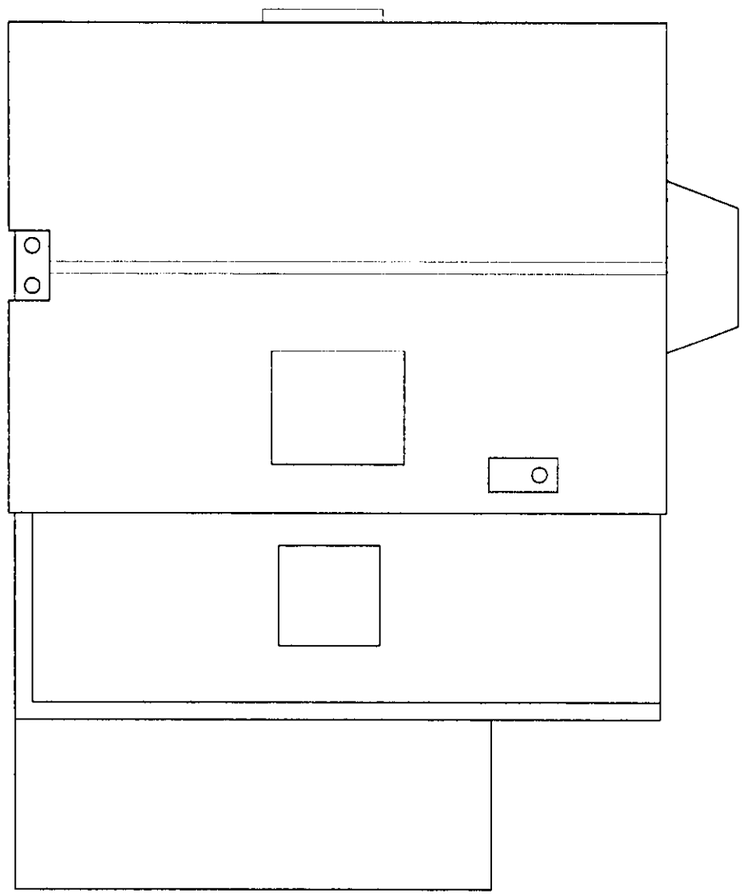

04 Roof Plan
Scale 1:100

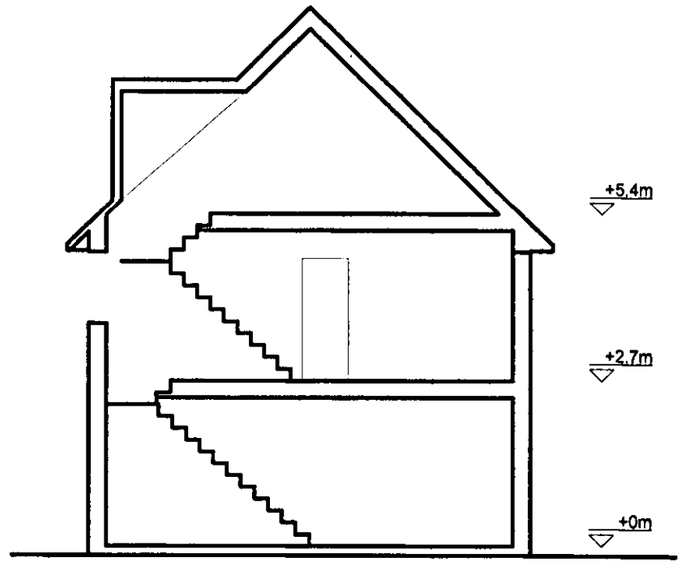

05 Section
Scale 1:100

09 AUG 2012
REF. 2012/1689

0.5m 1m 2m 3m 4m 5m 10m

PROJECT	35 Sherrards Park Road
DRAWING TITLE	Proposed Floor Plans
STATUS	Planning
SCALE 1:100 @ A3	DRAWN BY AM 08 - 005P

AMA DESIGN

[redacted]