The copyright of this drawing is vested with BBLB Corstorphine + Wright Ltd and must not be copied or reproduced without the consent of the company.

Figured dimensions only to be taken from this drawing. DO NOT SCALE. All contractors must visit the site and be responsible for checking all setting out dimensions and notifying the architect of any discrepancies prior to any manufacture or construction work.

NOTES:

Development Park Ground Floor

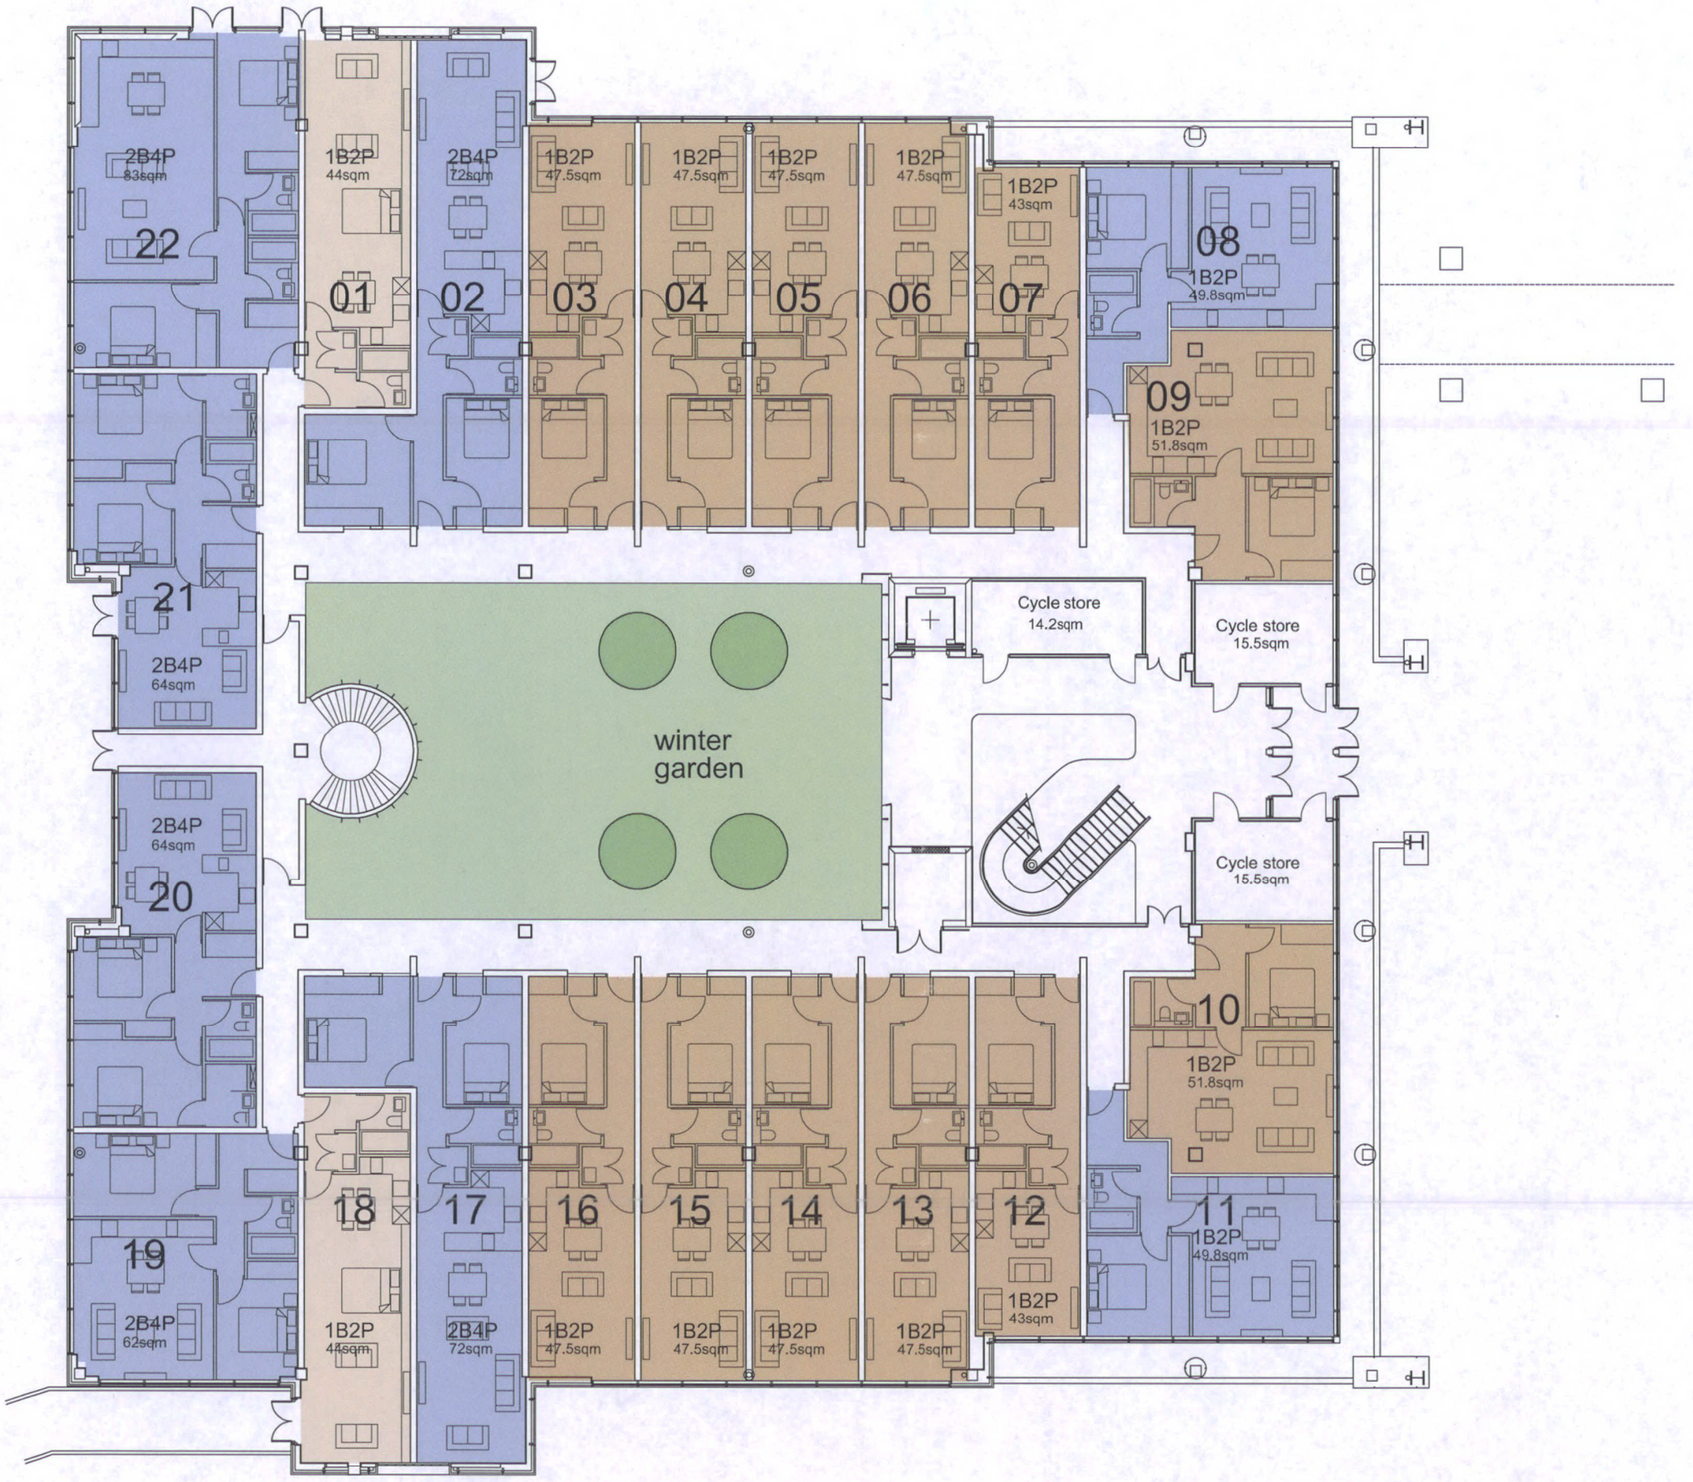

REV DATE NOTES

Client

CHASE GREEN

Project

WELWYN GARDEN CITY
DEVELOPMENT PARK BUILDING

Drawing Title

GROUND FLOOR
RESIDENTIAL DEVELOPMENT

Drawn	Checked	Paper Size	Scale	Date
TM	MT	A1	1:100	APRIL 2015

Project No.	Drawing No.	Revision
15066	SK-DP1	

CORSTORPHINE +WRIGHT ARCHITECTS

The Old Library ▪ Hagley Road ▪ Stourbridge ▪ DY8 1QH
t 01384 909850 ▪ w www.bblb-cw.co.uk