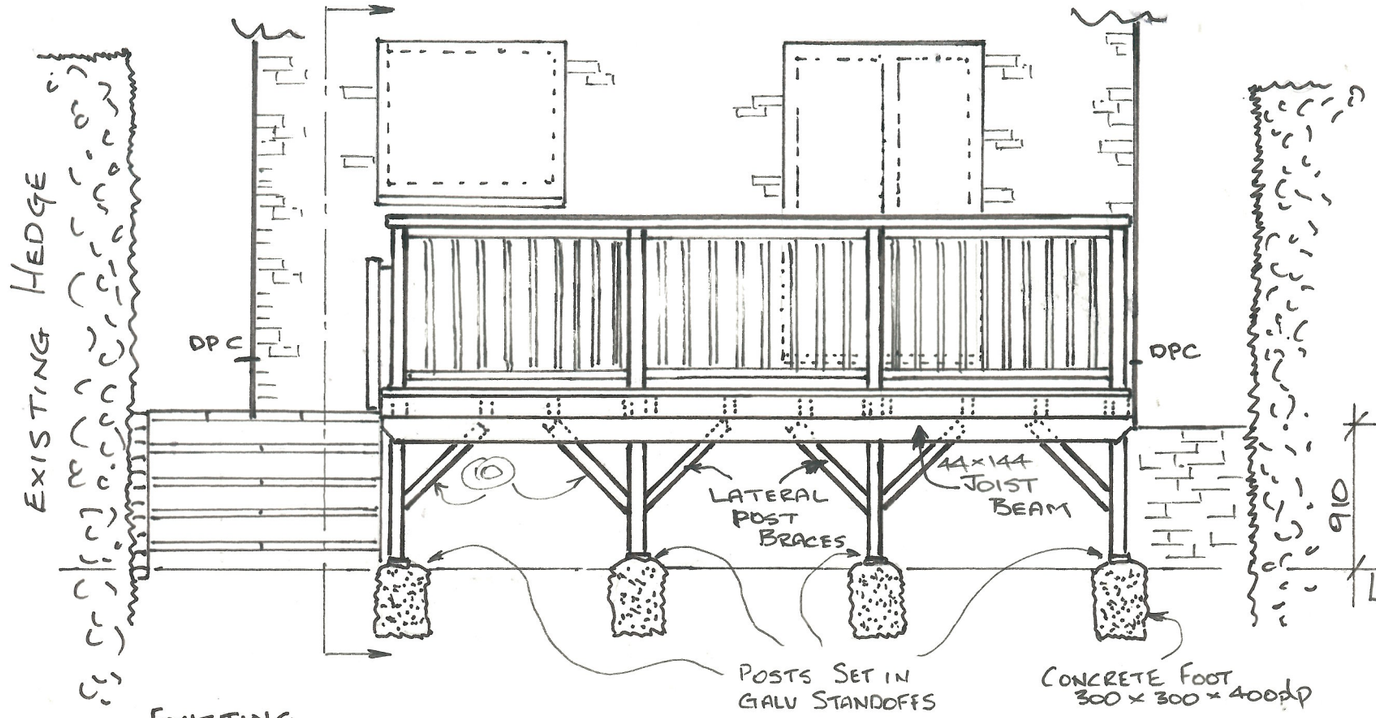

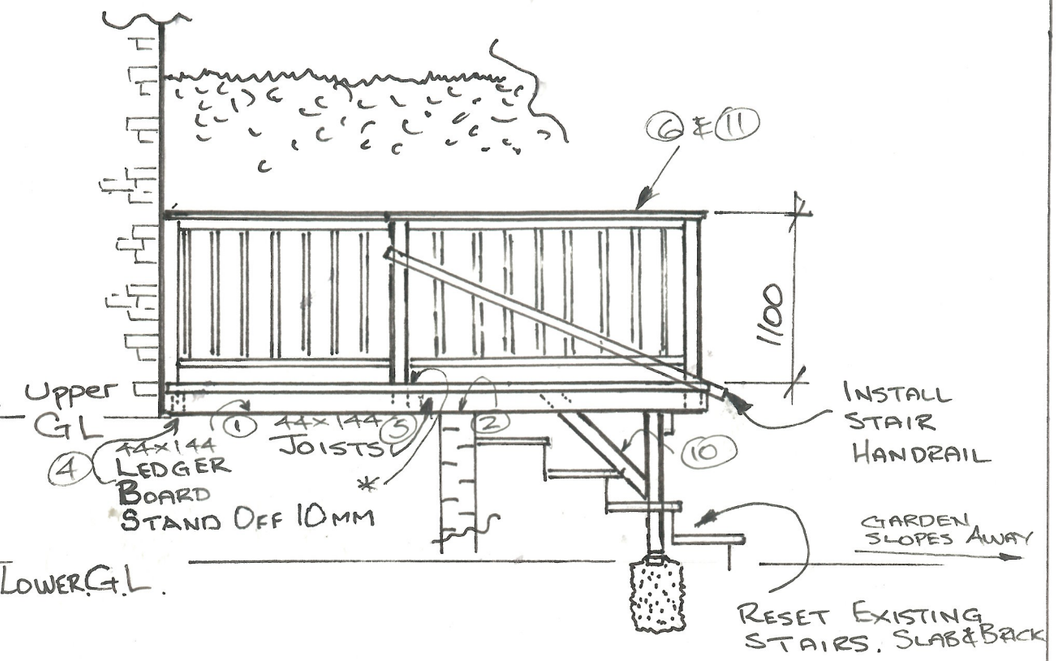

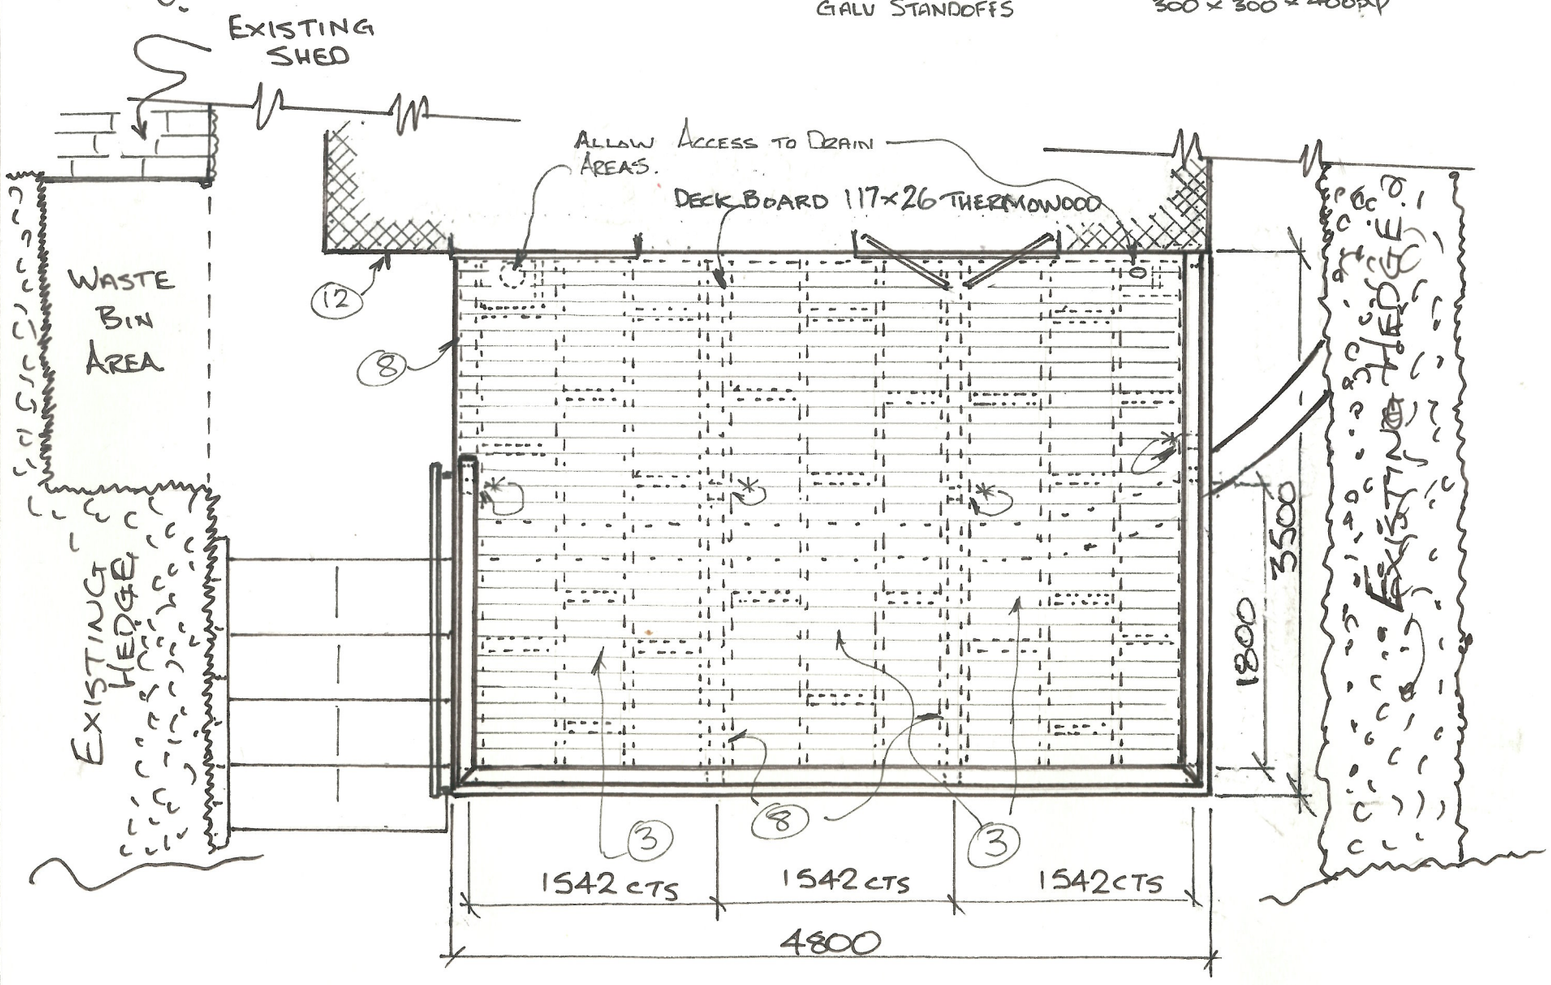

(1) REMOVE EXISTING PAVING SLABS AND UNDERSOIL TO SUIT. COVER AREA WITH WEED BARRIER.

(2) REMOVE TOP LAYERS OF BRICKS FROM EXISTING DWARF WALL.

(3) REMOVE ALL SHRUBS AND SOIL RAMP FROM IN FRONT OF DWARF WALL.

(4) LEDGER BOARD FIXED TO WALL USING B2P SLEEVE ANCHORS. STAND OFF WALL BY 10MM.

(5) ALL JOIST AND POSTS IN C24 CLASS 4.

(6) HANDRAIL IN C16 CLASS 3 AT 1100 FROM DECK.

(7) JOIST TO LEDGER IN GALV STEEL HANGERS.

(8) TWIN JOISTS AT POST POINTS WITH INTEGRATION OF NEWEL POSTS.

(9) ALL POST, NEWEL, BEAM AND BRACE APPLIED USING THRO COACH BOLTING.

(10) BRACING APPLIED TO EACH POST IN TWO DIRECTIONS.

(11) TOP HAND RAIL OF 95x27 SET 1100 ABOVE DECK ON TOP OF PRE ASSEMBLED BALUSTRADE PANELS.

(12) MOVE OUTSIDE WATER TAP OFF DECK AREA.

* STUB POSTS SET AT MID SPAN.

SCALE 25.4mm = 1m	WOOD DECK TO REPLACE EXISTING STONE FLAG PATIO.
DRAWING DATE 24th JUNE 15	Nº 14 WALDEN ROAD. W.G.C.
BY. B D Fuggle.	