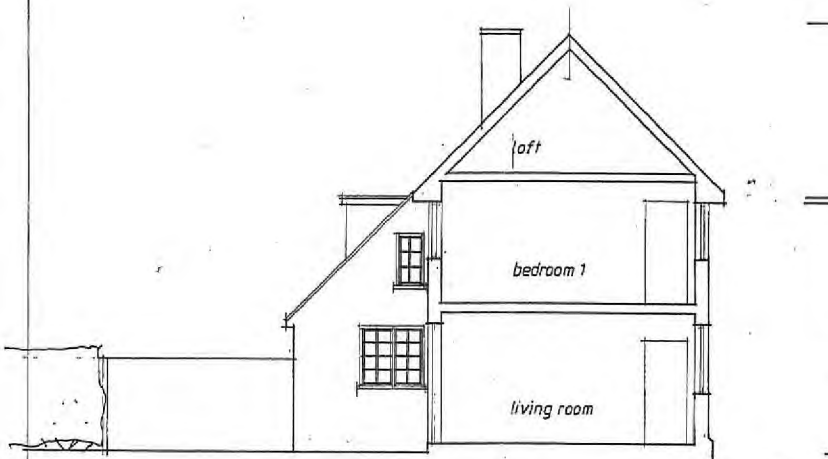

SIDE / WEST ELEVATION

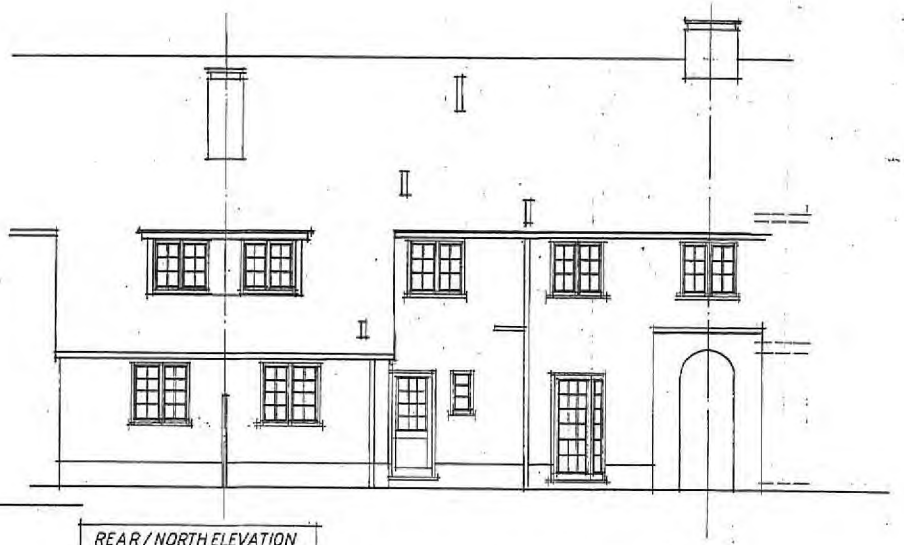

REAR / NORTH ELEVATION

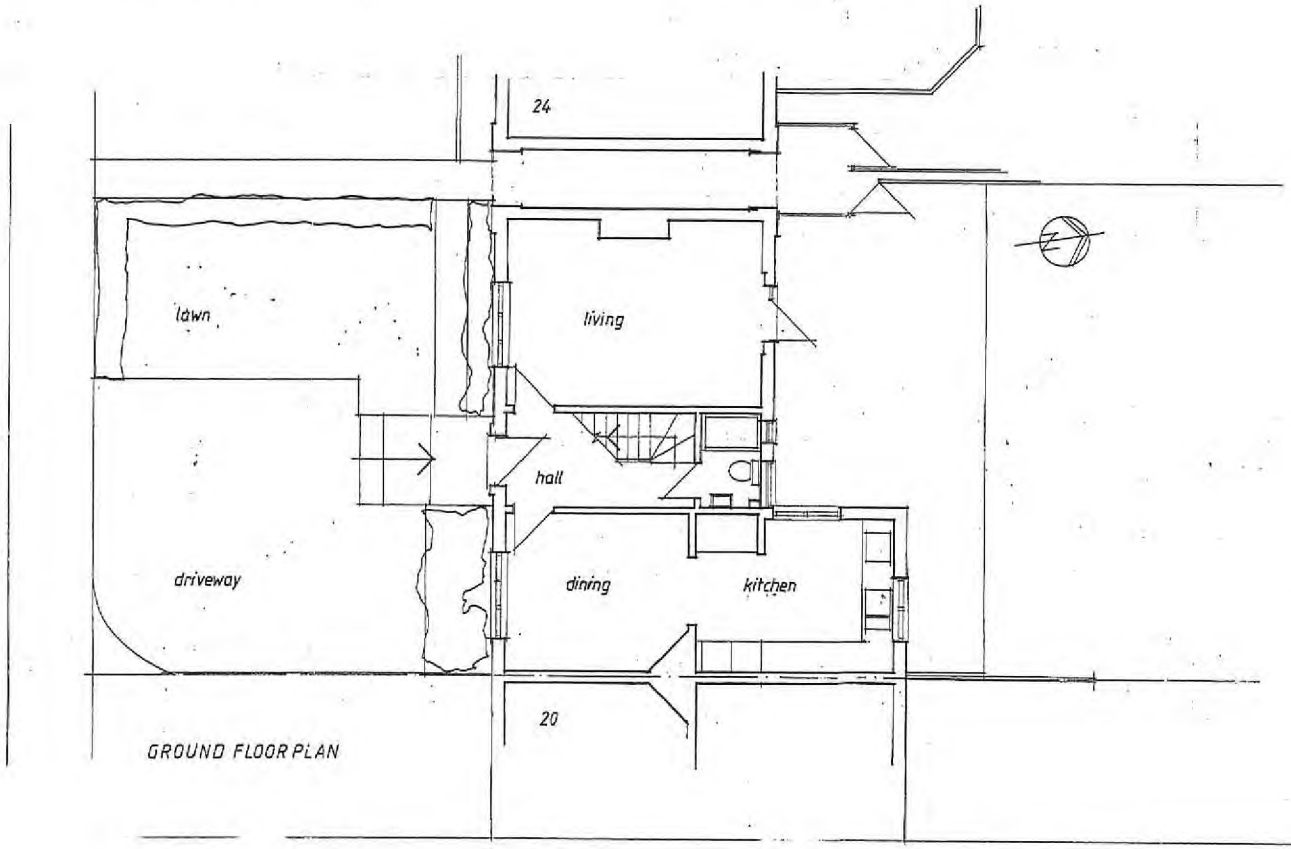

GROUND FLOOR PLAN

NOTES

Amendments

A

B

C

D

E

F

G

H

J AMENDED FOR THIS

K APPLICATION BY

L M. BEALES

M

THE LOUIS DE SOISSONS PARTNERSHIP
ARCHITECTS

SHOOT LODGE, WANDON GREEN, HERTFORDSHIRE LU2 6PH
TEL. 01438 833003 FAX. 01438 833004
e mail: architect@louisdesoissons.co.uk

Contract

22 BROCKSWOOD LANE, WGC

Drawing

PLAN, ELEVATIONS, SECTION
AS EXISTING

Scale 1:50/A1 Date 11/2015

Drawn mh Checked

Drawing No.

2217 | EX. | 1