Copyright Spencer Signs Ltd. 2016

WEST ELEVATION - SERVICE YARD

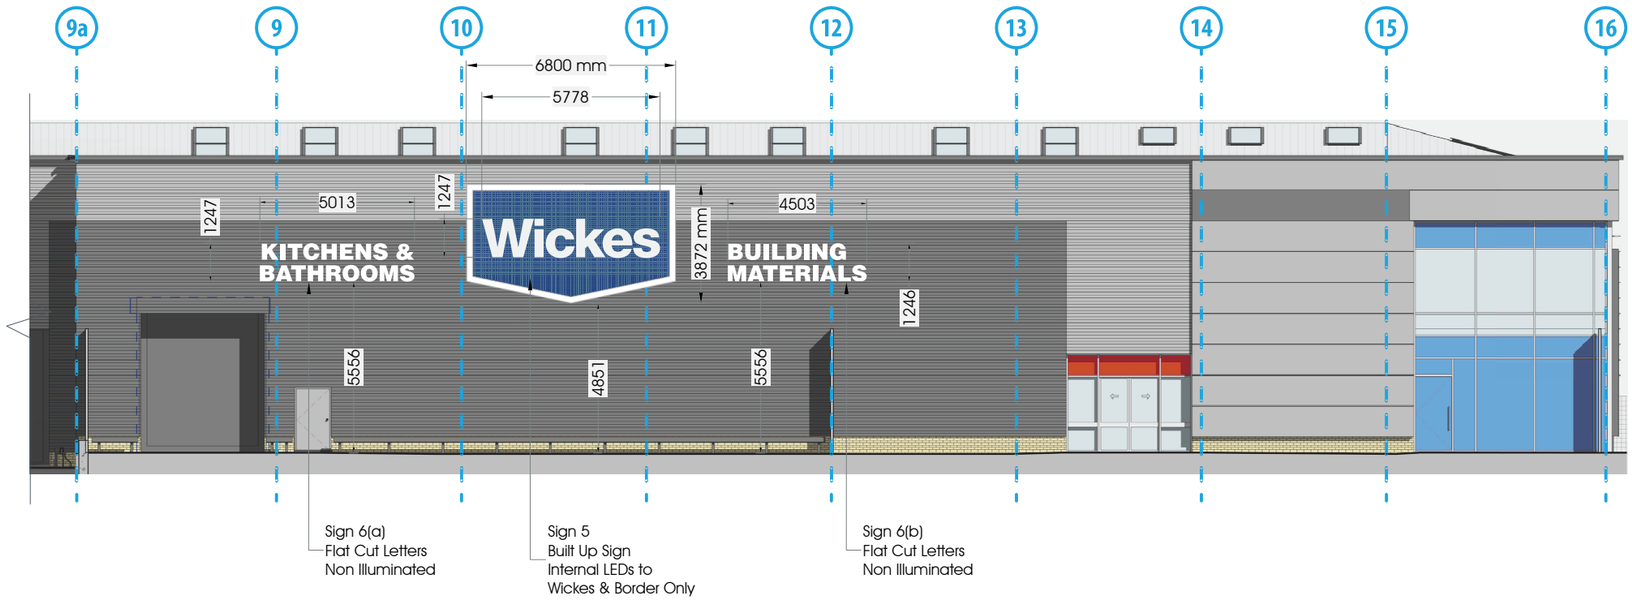

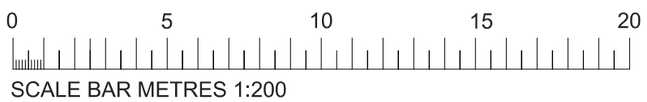

Sign Proposals

Sign 5
Size: 6800 x 3872 x 150mm
Tray Returns: 50mm
Border Returns:
95mm U-Channel + 5mm Opal
Letter Returns: 75mm
Item Description:
1no of folded aluminium tray fixed on angles and spaced off cladding by 5-10mm, complete with internal top hat sections. Aluminium tray has face fixed 50x50mm galvanised mesh to face via Tek screws & galvanised plate washers.
1no of U-channel borders with opal acrylic faces fixed to aluminium tray. Border is cladded with 1.2mm galvanised steel trim with 30mm rim. Letters are built up 5mm opal acrylic and face fixed to aluminium tray. Letter returns are clad with 1.2mm galvanised steel with 100mm returns (protrudes 25mm past letter face), and sprayed blue to inside edge only.
Illumination Detail: LEDs to face illuminate opal border and 'Wickes' letter detail only.
Production Notes: Opal acrylic requires rebated panel joints.

Sign 6(a) - 5013 x 1247mm
Sign 6(b) - 4503 x 1247mm
Item Description:
2no sets of flat cut 3mm aluminium letters, powder coated into colour and fixed to cladding on welded studs complete with brass/nickel Locators. Overall Letter height to match Wickes 'W' and baseline height in line with shoulder of Wickes Chevron Logo.
Illumination Detail: None

Logo Installation for Reference

This Drawing & information contained may not be copied or used without prior consent from Spencer Signs. Colour shown may not accurately match any colour references. Sizes in mm unless stated otherwise.

DRG. NO. 70536	Date 07/12/16	Checked ✓	
Drawn By CW	Scale 1:200@A3	Drawing Status Production	

Rev.	Date	Initial	Revision Detail

NOTES

Specification checked and approved for Production By (sign & print name)

Typeface(s)/Colours
Helvetica Bold
Helvetica Black

P288 C RAL5002 | P432 C RAL5008 | White | 50x50 12g Zinc Mesh