View 1

View 2

View 3

View 4

View 5

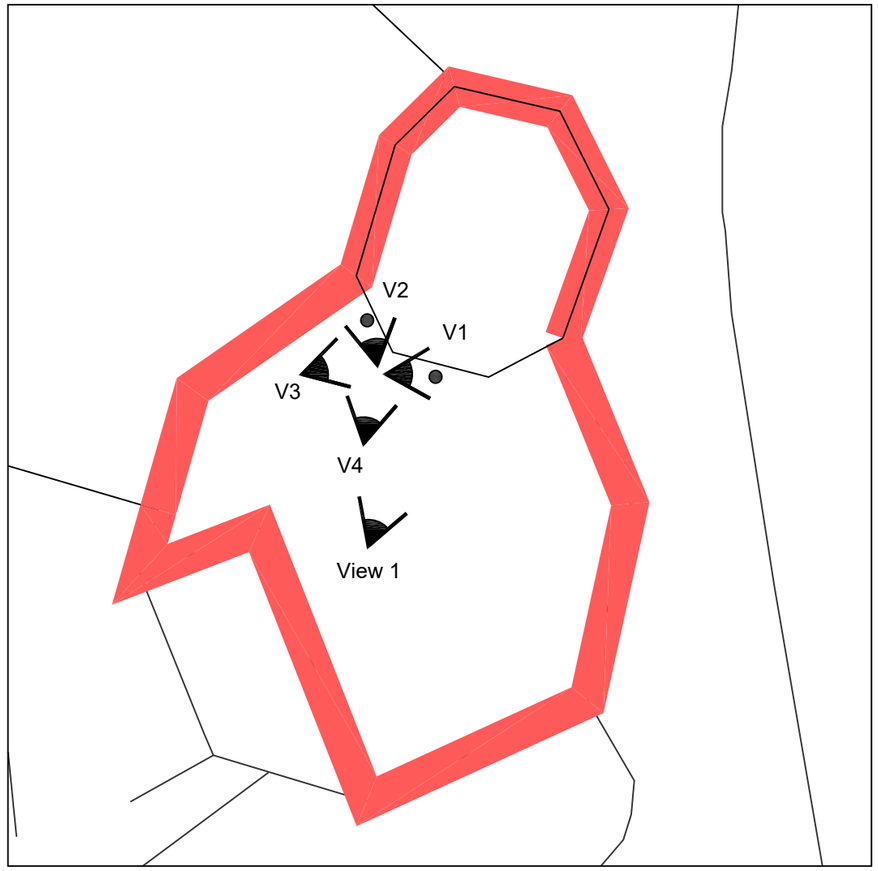

Key Site Plan_1-100@A3

0 1m 5m 10m

Scale 1:100@A3

Revision

project name: Hatfield, BioPark Antenna Installation

drawing reference: Photographs of Existing

job number: M9424

drawing number: APL003

revision: -

status:

cad ref: Antenna.dwg

date: MAY 2017

sheet:

drawn: IDMR

scale: 1-100@A3

checked: PWL

Use figured dimensions only. All levels and dimensions to be checked on site. This drawing is to be read in conjunction with all other relevant drawings and specifications.
Hunters is a trading name of Hunter & Partners Limited.
© Hunter & Partners Limited. All rights reserved.

hunters

Space One Beadon Road
London W6 0EA

T 020 8237 8200
F 020 8741 2814
mail@hunters.co.uk

www.hunters.co.uk