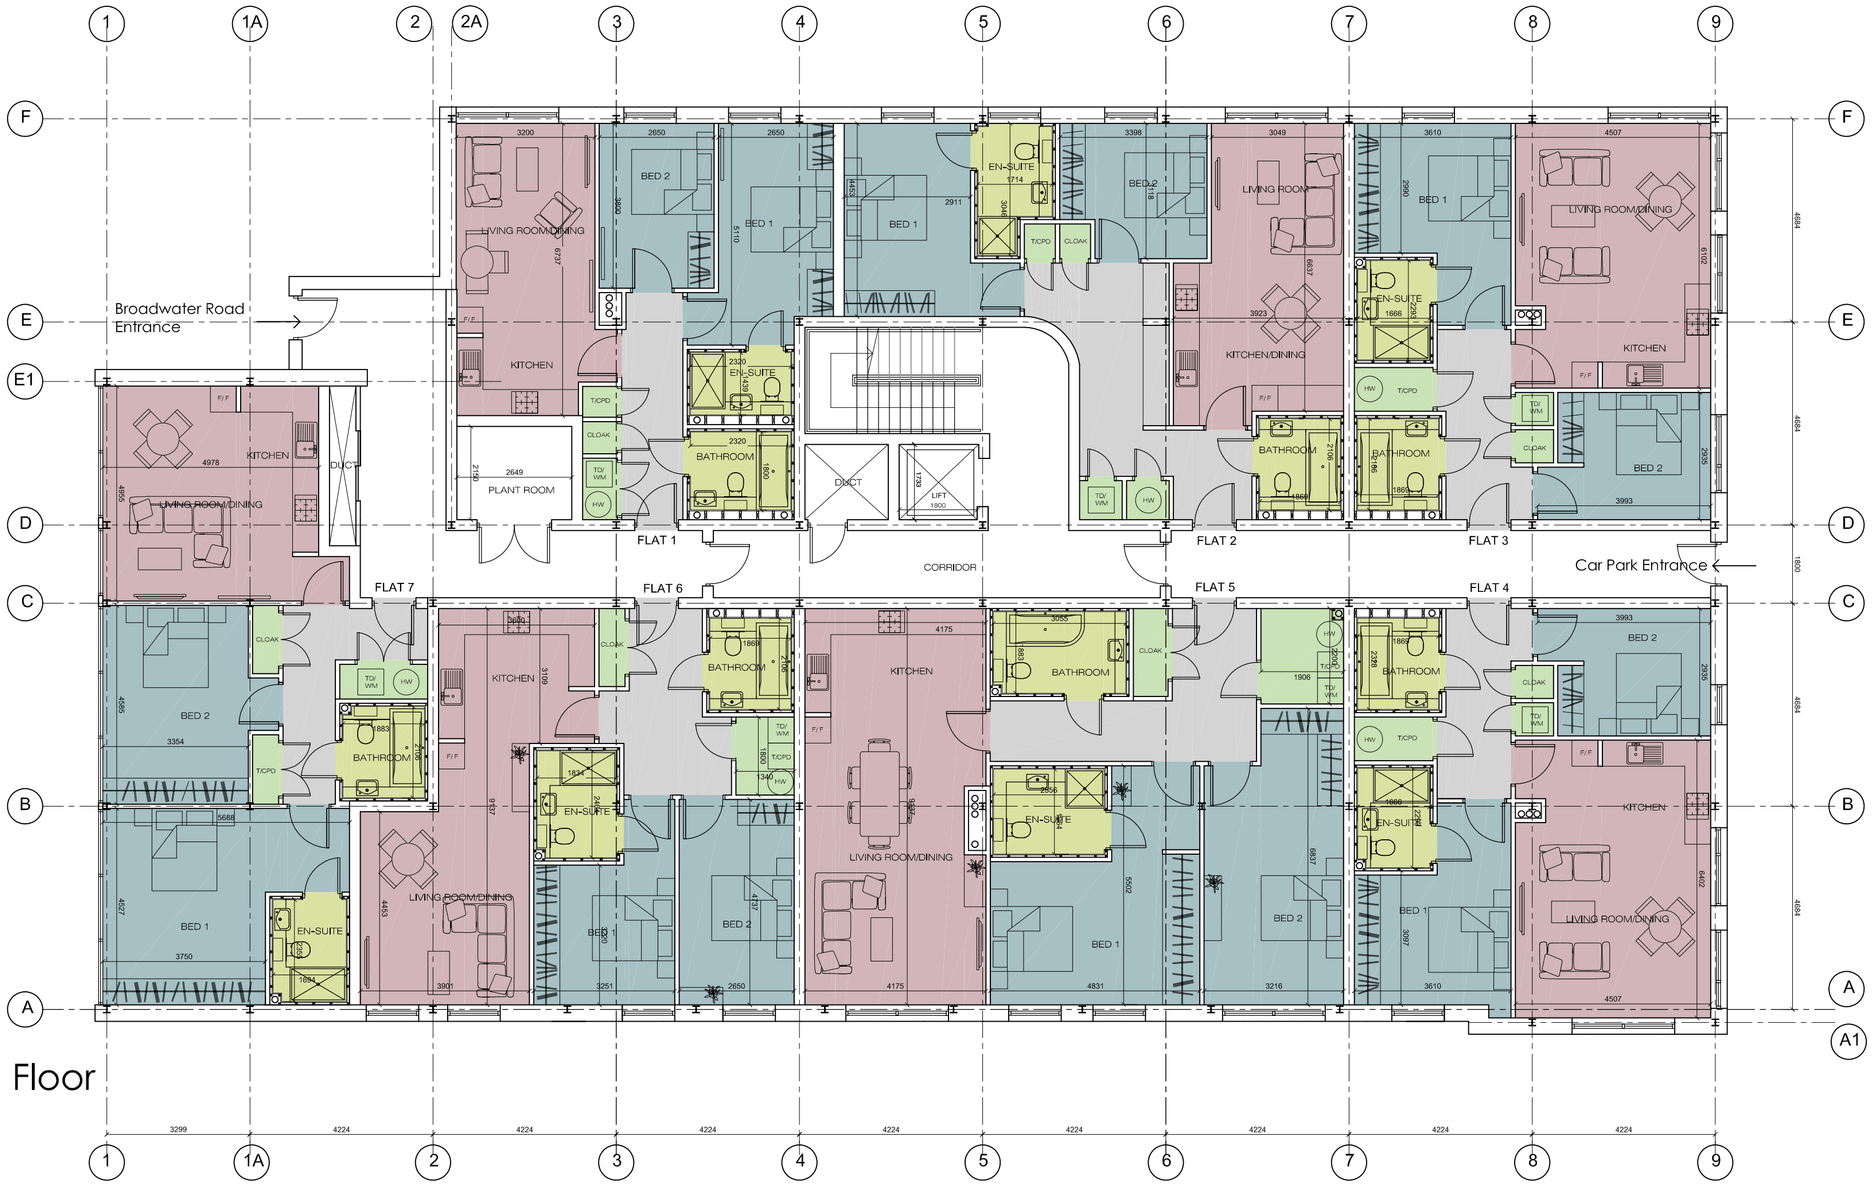

Ground Floor

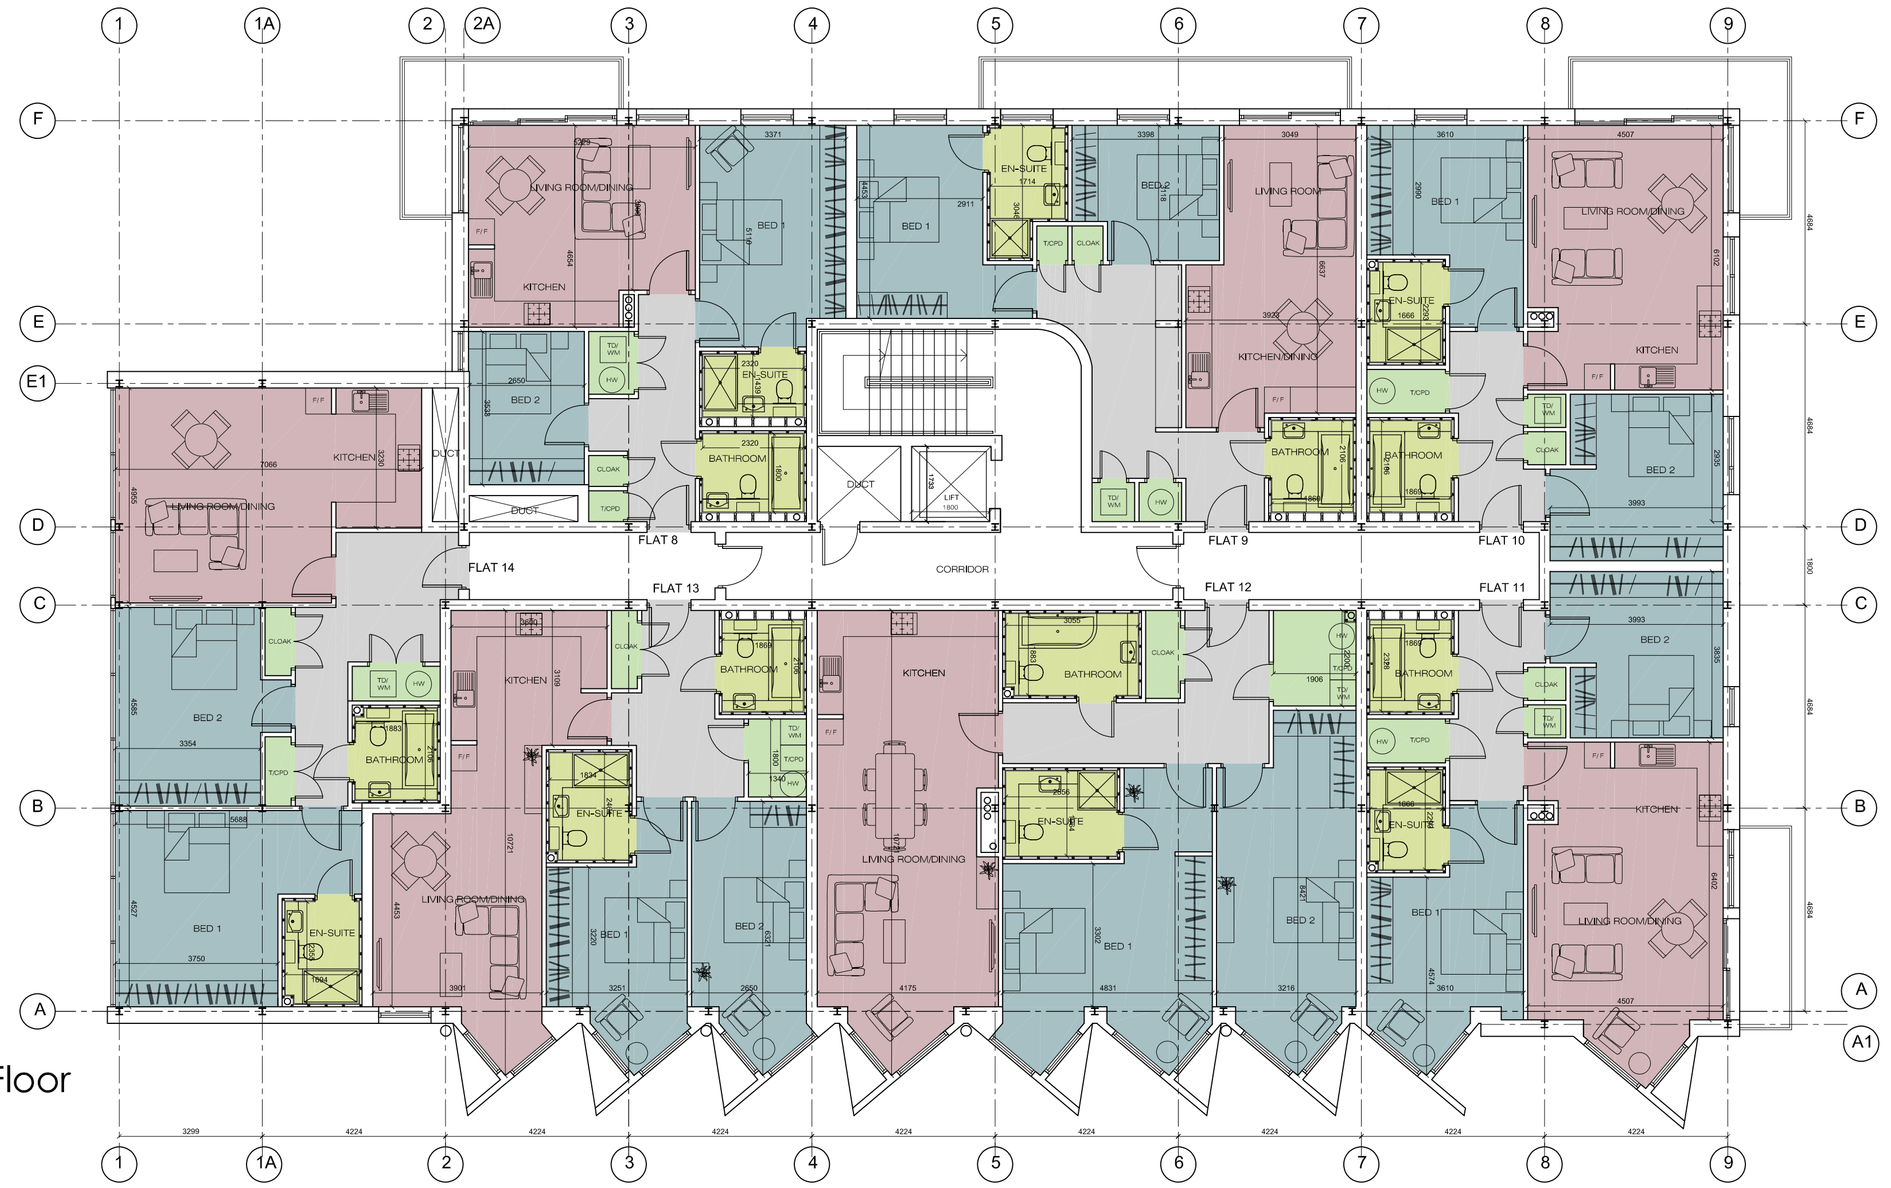

First Floor

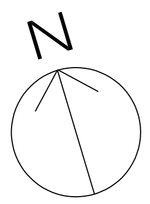

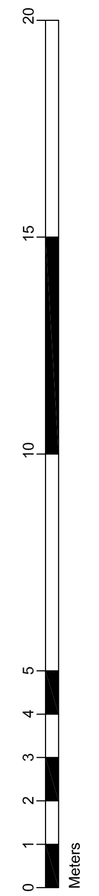

drawing stage
PLANNING

Briffa Phillips
Architecture Design Planning Consultants Project Management

19-21 Holywell Hill, St Albans
Herts AL1 1EZ
Tel. 01727 840567
Fax. 01727 731671
www.briffaphillips.com
info@briffaphillips.com

project title.
37 BROADWATER ROAD
WELWYN

drawing title.
PROPOSED PLANS
GROUND FLOOR AND FIRST FLOOR

scale.	job architect	drawn	checked
1:100@A1	MB	NR	

date	project no.	drawing no.	revision
20/04/2018	1583	200	A