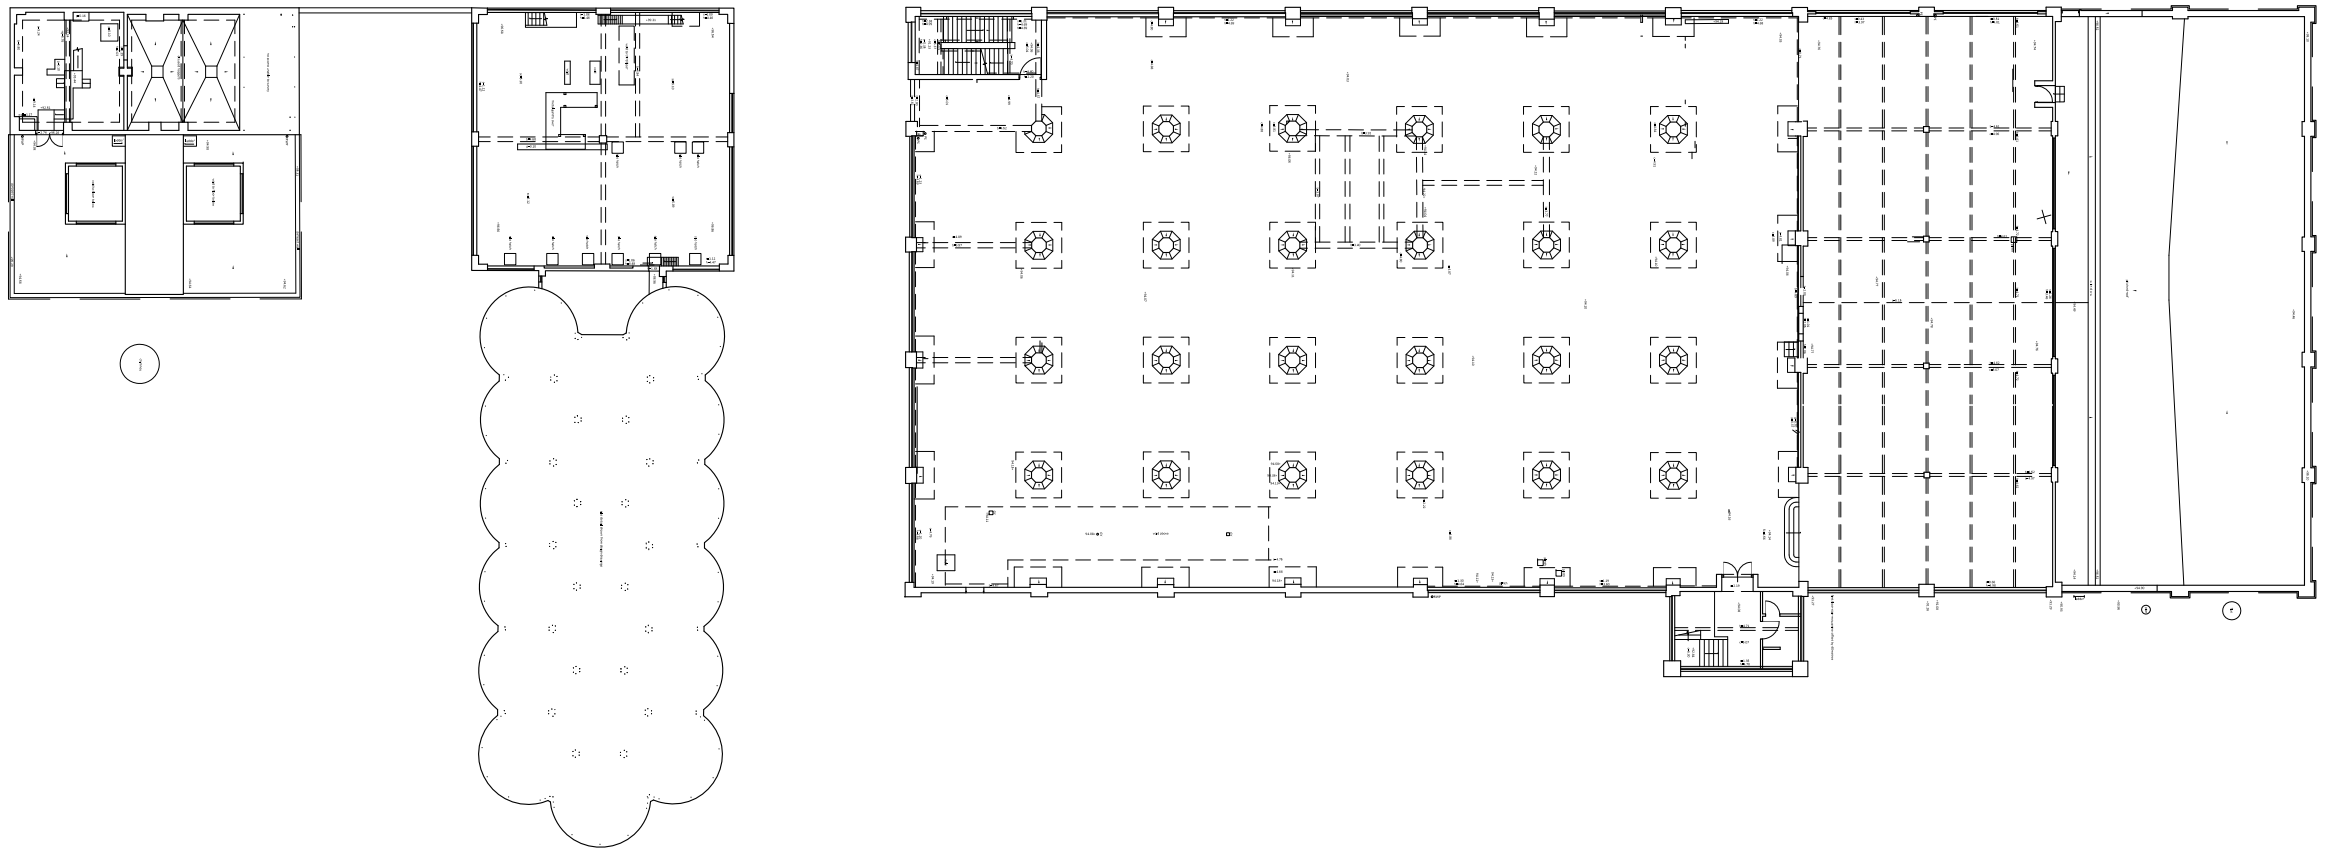

NOTES
- Do not scale from this drawing
- Check all dimensions on site
- Subject to site inspection
- This document is for information only and is subject to a preliminary risk analysis to be carried out by all relevant consultants

AREAS
- Refer to area schedule

© Copyright Reserved. ColladoCollins Partners LLP

Rev	Notes	dd.mm.yy	By	Auth
/	.	dd.mm.yy	By	Auth
	.			
	.			
	.			

NOTES

Any decisions to be made on the basis of this drawing, whether as to project viability, pre-letting, lease agreements and the like, should make allowance for:

- Design development
- Accurate surveys
- Accurate boundary/site ownership documentation
- Construction methods and building tolerances
-Local Authority/ Statutory consents

ColladoCollinsArchitects

17-19 Foley Street
London W1W 6DW

T 020 7580 3490
info@colladocollins.com
www.colladocollins.com

Date 10.04.2018
Drawn by: CS
Checked by: FvB
Scale @A1: 1:200
Scale @A3: 1:400
CAD File No: P/16037/CAD/Existing/Building Survey/Post

Plutus Estates (WGC) Limited and Metropolitan Housing Trust
Former Shredded Wheat Factory
Post Demo. Block 04/05 Second fl.
PRELIMINARY
16037 .. .. P1 - 002
. Revision